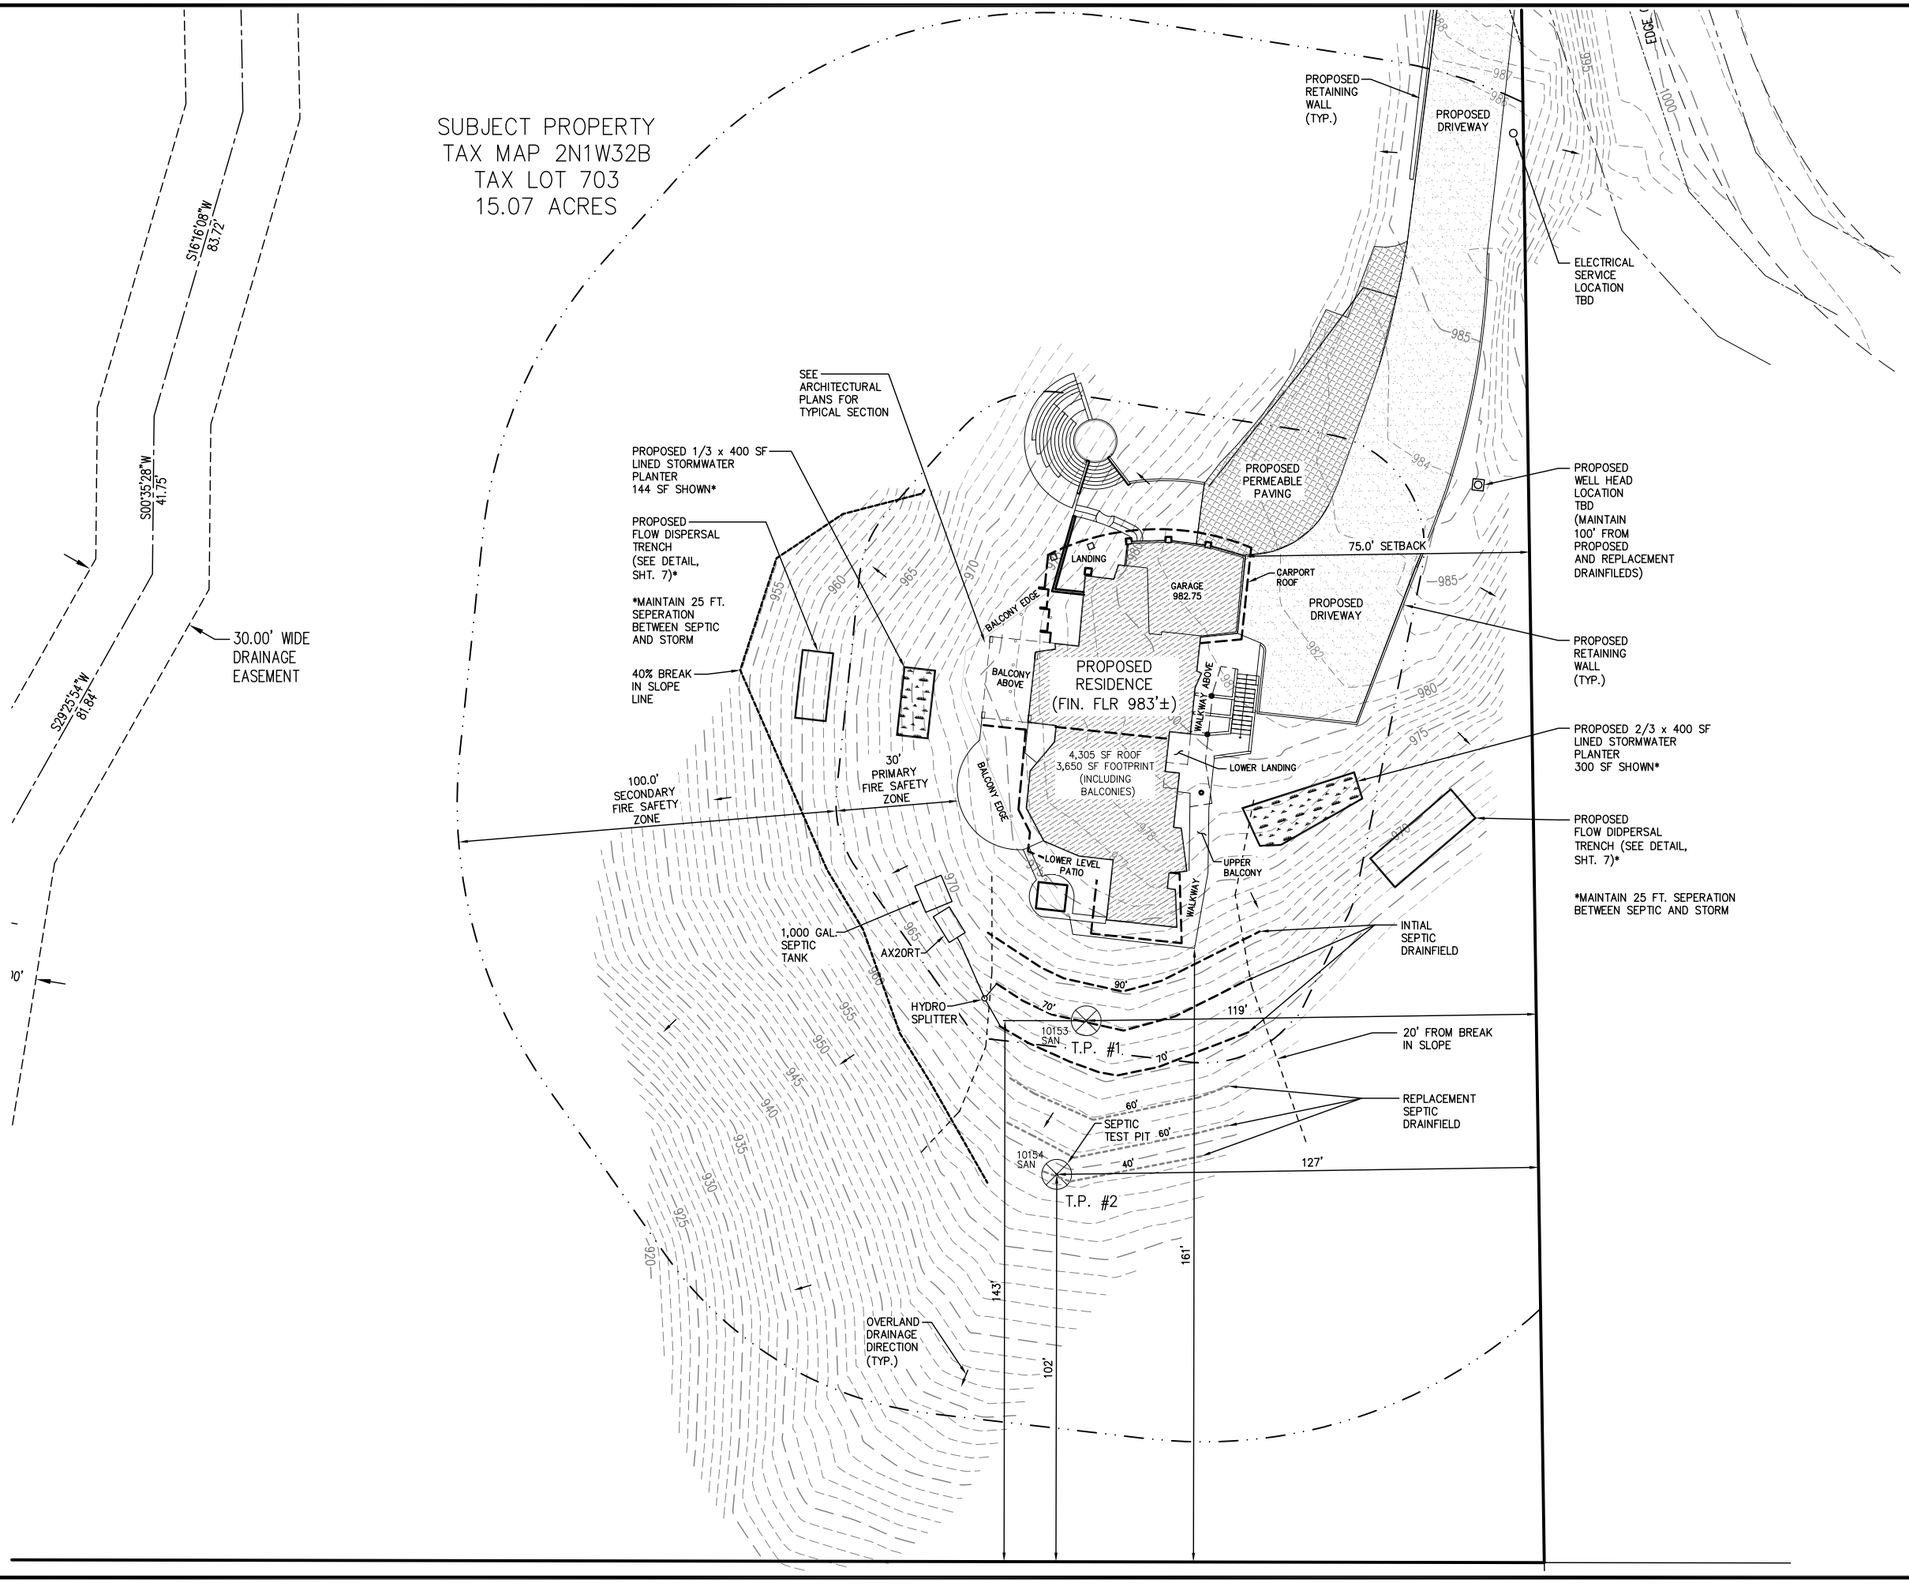

NOTES

1. THE FIELD WORK WAS PERFORMED DURING AUGUST 2017.
2. SEE ARCHITECTURAL PLANS PREPARED BY CLINTON PEARSON FOR ADFDTIONAL INFORMATION.

NORTH

20 0 10 20 40

1 inch = 20 ft.
11x17 SCALE: 1 inch = 40 ft.

NW ENGINEERS
Engineering & Planning
3409 NE John Olsen Avenue
Hillsboro, OR 97124
503 601 4401 503 601 4402- fax

FOR: DIETER WAIBLINGER
609 NE 84TH CIRCLE
VANCOUVER, WA 98665
503-730-6453

SITE: TAX MAP 2N1W32B
TAX LOT 703
MULTNOMAH COUNTY, OREGON

WAIBLINGER M49 RENEWAL
N0612
PRELIMINARY SITE PLAN
WITH FIRE BREAKS

	REVISION	BY	DATE
1			
2			
3			
4			
5			
6			
7			

DESIGNED | DRAWN | REVIEWED | SUBMITTAL

PSIT 5 of 7

ChrisB, Plotted: Jul 17, 2020 – 1:53pm, P:\N0612\dwg\Plan\Ph1\N0612-05-PSIT.dwg