MULTNOMAH FALLS PAVEMENT REHABILITATION PLAN

49V-037

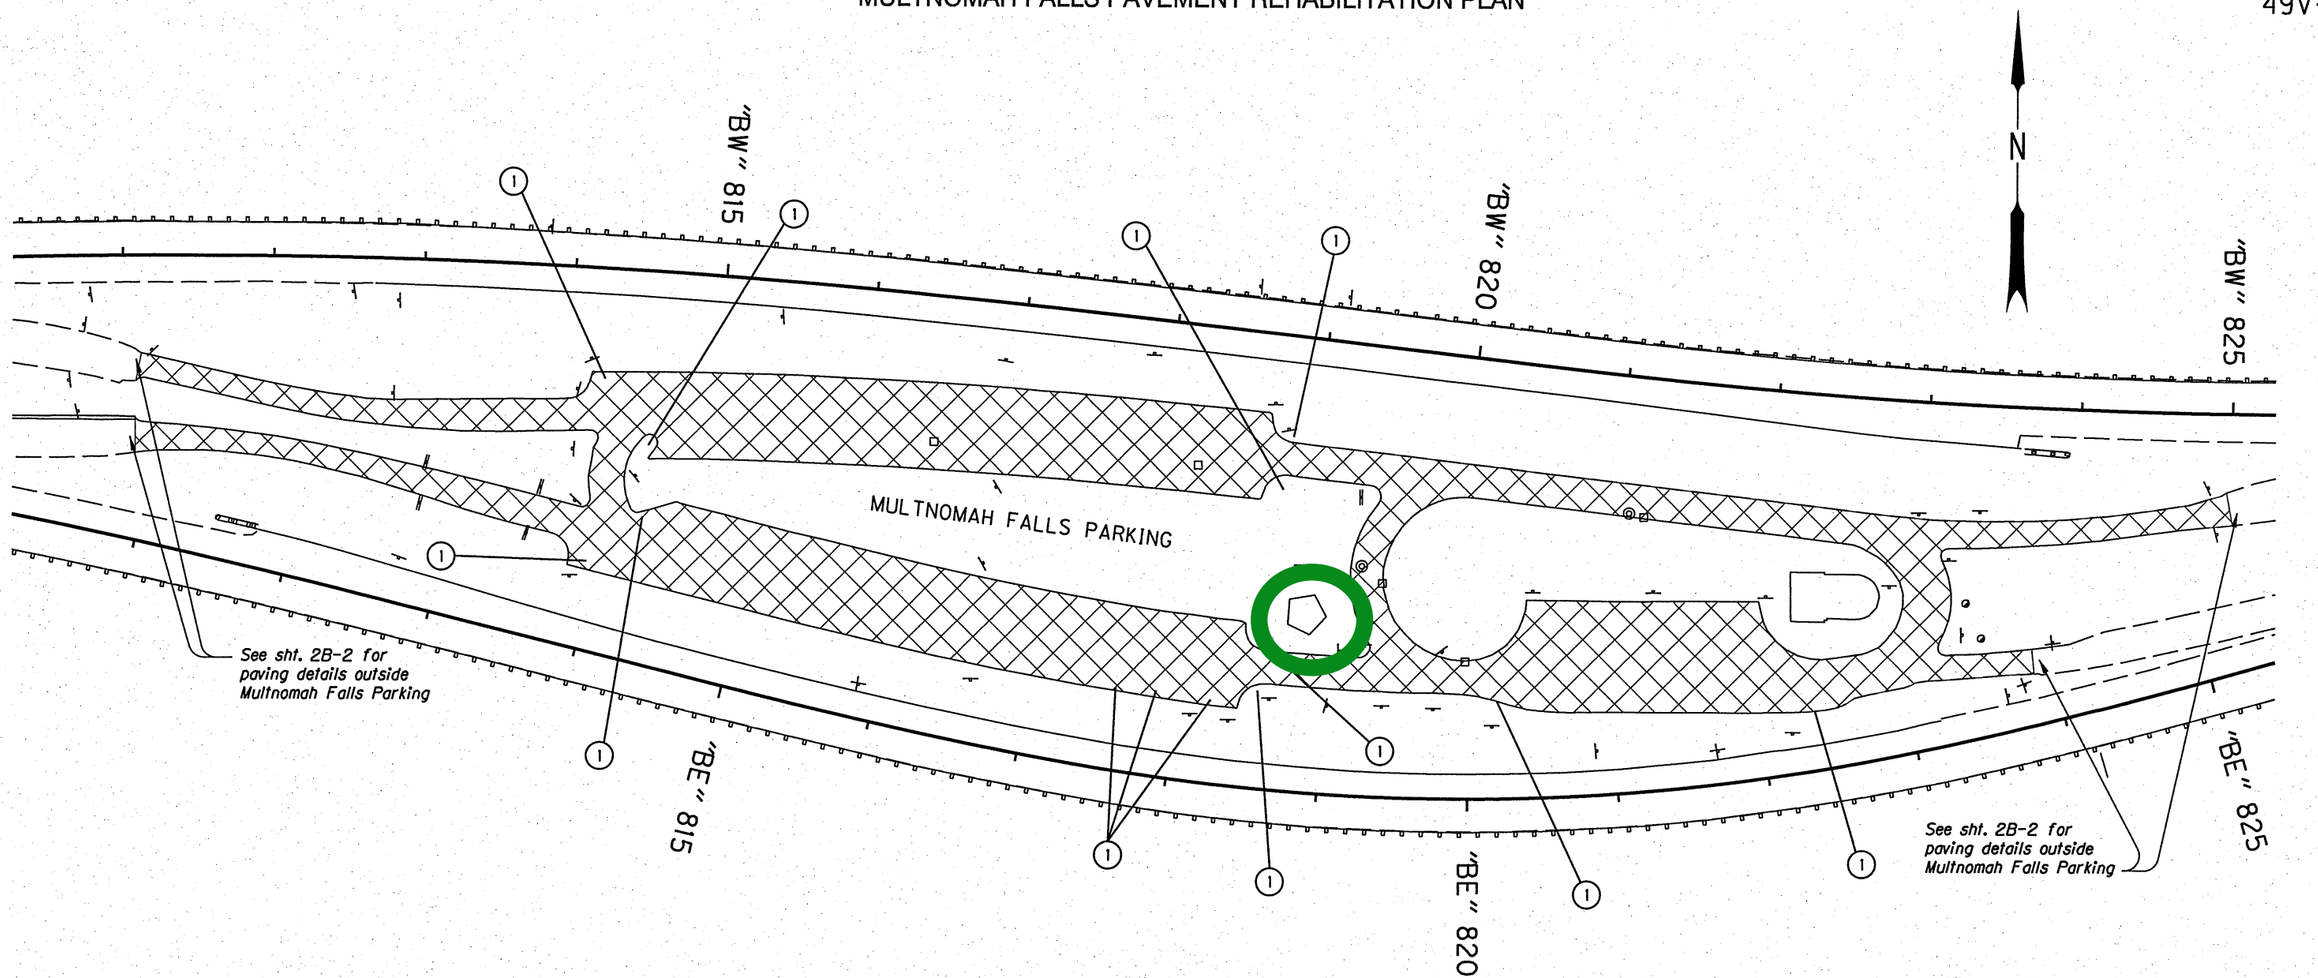

SCALE 1" = 100'

100 50 0 100

FEET

(1) *Retrofit conc. sidewalk ramps - 13*
Yellow truncated domes, cast-in-place
(See drg. nos. RD720 & RD759)

NOTE:
Detectable warnings shall be QPL-approved wet-set, rigid devices.

2" Cold Plane Pavement Removal (CPPR)
2" Level 4, 1/2" ACP Lime Treated Wearing Course
(PG 70-22ER)
(Total area approx. 11,300 sq. yd.)

REGISTERED PROFESSIONAL ENGINEER
81254
OREGON
MARCH 11, 2008
CHRIS ANTHONY BORES
EXPIRES: 12-31-2017

OREGON DEPARTMENT OF TRANSPORTATION

REGION 1 - ROADWAY ENGINEERING SECTION

I-84: JORDAN ROAD - MULTNOMAH FALLS SEC.
COLUMBIA RIVER HIGHWAY
MULTNOMAH COUNTY

Design Team Leader - John Wolf
Designed By - Chris Bores
Drafted By - Carolyn Allen

DETAILS

SHEET NO. 2B-4

G:\18802_I-84_Jordan-Mult_Falls\2_Final\18802_PL_DT.dgn :: Default 1/20/2016 9:03:04 AM hwyr12y