FIRE SERVICE PROVIDER REVIEW

Land Use Planning Division

www.multco.us/landuse ▪ Email: land.use.planning@multco.us ▪ Phone: (503) 988-3043

APPLICANT INSTRUCTIONS

Complete the Applicant section of this form and deliver it to the appropriate Structural Fire Service Provider for your area. After the Fire Service Provider completes their review and returns the form to you, include the form (along with any supplemental documents provided to you) with your land use application.

- ☑ A site plan drawn to scale showing the subject property, its improvements, location of fire hydrants and driveway information;
- ☐ A floor plan of the proposed development; and
- ☐ A fire flow report from your water purveyor (if applicable) [Not applicable for Properties served by MCRFD#14 customers]

If your property is not served by a structural fire service provider, your project is to be reviewed by the appropriate building official serving your property.

After the fire official signs this form, include it with your application material.

TO BE COMPLETED BY THE APPLICANT

Site Address: 36910 SE Lusted Rd Boring OR

Map, Tax Lot: 1S4E23C-01400 'R' number: R237226

Description of Proposed Use: Temporary permit for onsite construction administration office trailer at the Filtration Facility site

Total Square Footage of Building (including roof projections, eaves & attached structures): 3000 sf

Applicant Name: Robert Fraley

Mailing Address: 1120 SW 5th Avenue Portland, OR 97204

Phone #: 503-319-9207 Email Address: Robert.Fraley@portlandoregon.gov

STRUCTURAL FIRE SERVICE PROVIDER REVIEW

Fire Service Provider completing this form: _____ Date of Review _____

☐ The subject property is located within our service boundaries or is under contract.

☐ The subject property is outside of our service boundaries and the Provider will not be providing fire protection services via contract. (Additional review is not needed.)

**** Access Review by Structural Fire Service Providing Service ****

☐ The proposed development is in compliance with the fire apparatus access standards of the Oregon Fire Code standards as implemented by our Provider.

☐ The proposed development is not in compliance with the adopted Fire Service Provider's access standards. The proposed building/structure is required to have a fire sprinkler system installed in compliance with Section 903.1.3 (NFPA 13D) of the Oregon Fire Code.

☐ The following access improvements must be completed prior to issuance of the building permit and be re-inspected by our Provider before flammable materials are placed on the property. The access improvements required:

_____

**** Fire Flow by Structural Fire Service Providing Service ****

☐ The existing fire-flow & flow duration available from public water lines or private well is adequate to serve the proposed development. No mitigation measures are necessary.

☐ The existing fire-flow & flow duration available from public water lines or private well is not adequate to serve the proposed non-commercial structure in compliance with the Oregon Fire Code. The following mitigation measures are necessary* and must be installed prior to occupancy or use of the structure.

- ☐ A monitored fire alarm must be installed.
- ☐ Class A or non-combustible roof materials must be installed.
- ☐ Defensible space of 30 feet around the structure/building/addition.
- ☐ A defensible space of 100 feet around the structure/building/addition due to slopes greater than 20%.
- ☐ A fire sprinkler system meeting Section 903.1.3 (NFPA13D) of the Oregon Fire Code shall be installed.
- ☐ Other _____

* The above required structural features are required by the Oregon Fire Code and shall be shown clearly on all building plans.

**** Commercial/Industrial Buildings & Uses ****

☐ The minimum fire flow and flow duration is available from public water lines or private well as specified in the Oregon Fire Code. No mitigation measures are required.

☐ The minimum fire flow & flow duration is not available from public water lines or private well as specified in Oregon Fire Code. The following mitigation measures are required:

Fire Official: Please sign or stamp the presented site plan & floor plan and attach it to this form.

_____

Signature Date

_____

Name & Title of Fire Official

UTILITY WORK

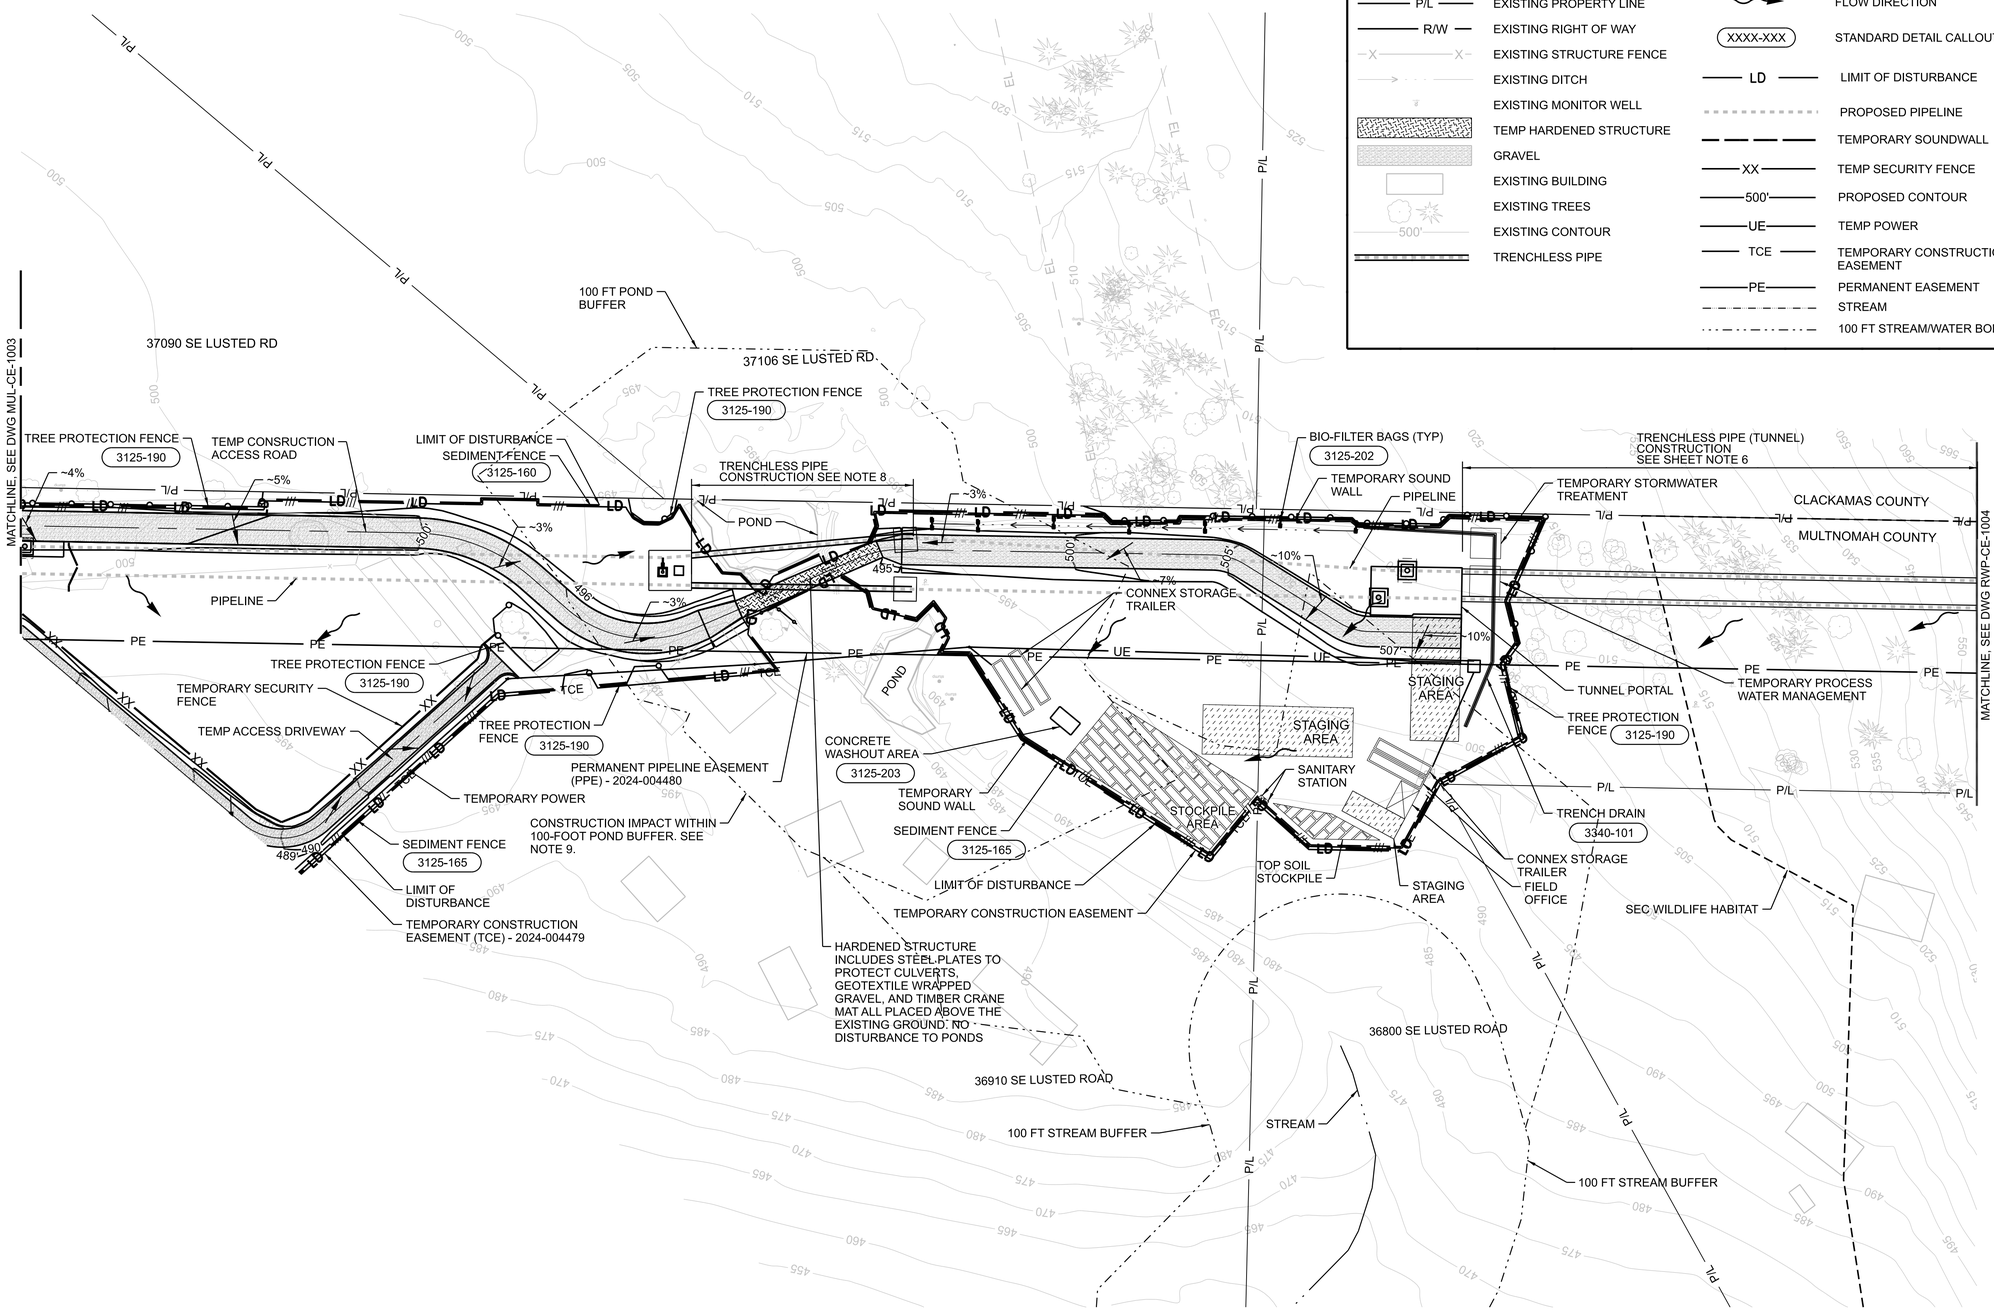

LEGEND

	SIGNIFICANT ENVIRONMENTAL CONCERN (SEC)
	COUNTY LINE
P/L	EXISTING PROPERTY LINE
R/W	EXISTING RIGHT OF WAY
X X	EXISTING STRUCTURE FENCE
	EXISTING DITCH
	EXISTING MONITOR WELL
	TEMP HARDENED STRUCTURE
	GRAVEL
	EXISTING BUILDING
	EXISTING TREES
500'	EXISTING CONTOUR
	TRENCHLESS PIPE
///	SEDIMENT FENCE
O	TREE PROTECTION FENCE
	FLOW DIRECTION
XXXX-XXX	STANDARD DETAIL CALLOUT
LD	LIMIT OF DISTURBANCE
	PROPOSED PIPELINE
	TEMPORARY SOUNDWALL
XX	TEMP SECURITY FENCE
500'	PROPOSED CONTOUR
UE	TEMP POWER
TCE	TEMPORARY CONSTRUCTION EASEMENT
PE	PERMANENT EASEMENT
	STREAM
	100 FT STREAM/WATER BODY BUFFER

GENERAL SHEET NOTES

1. REFER TO EROSION AND SEDIMENT CONTROLS NOTES, SHEET ESC-004.
2. PROTECT ALL EXISTING STRUCTURES AND TREES NOT SHOWN FOR DEMOLITION.
3. REMOVE AND REPLACE ROADWAY PAVEMENT WITHIN LIMITS OF DISTURBANCE TO MATCH EXISTING LINE AND GRADE.
4. CONTRACTOR TO RE-GRADE DISTURBANCE AREA FROM PIPELINE CONSTRUCTION TO MATCH EXISTING GRADE, WHERE NOT OTHERWISE SHOWN ON DRAWINGS.
5. ALL DISTURBANCE AREA NOT RECEIVING PAVEMENT OR GRAVEL, UNLESS OTHERWISE SHOWN, SHALL BE RESTORED WITH GRASS SEEDING, SLOPES STEEPER THAN 3:1 SHALL BE RESTORED WITH GRASS SEEDING AND PERMANENT EROSION CONTROL BLANKETS AS SPECIFIED AND PER DETAIL 3125-152, SHEET ESC-201.
6. TWO EACH 9' DIAMETER 1240' LONG PARALLEL TUNNELS, WITH 9' OF SEPARATION BETWEEN TUNNELS, WILL BE EXCAVATED FROM A PORTAL SHAFT WITH INVERT 33' BELOW GROUND SURFACE AT THE START OF THE TUNNEL AND 232' BELOW GROUND SURFACE AT THE END OF THE TUNNEL DEEP VERTICAL SHAFT. THE TUNNEL EXCAVATION OPENING WILL BE CONTINUOUSLY SUPPORTED BY STEEL SETS AND LAGGING INSTALLED IMMEDIATELY FOLLOWING THE EXCAVATION SHIELD TO MINIMIZE CONVERGENCE.
7. CONTOURS DISPLAYED AND LABELED EVERY 5FT.
8. TRENCHLESS PIPES HAVE 6 TO 12 FT OF COVER. NO SURFACE DISTURBANCE OR TREE DISTURBANCE FROM THE PIPES.
9. EROSION CONTROL BMPS HAVE BEEN DESIGNED TO REDUCE THE CONSTRUCTION PHASE SEDIMENT LOAD WITHIN THE 100-FOOT POND BUFFER TO LESS THAN 1 TON PER ACRE PER YEAR. BMPS INCLUDE SEDIMENT FENCE AND STRAW WATTLES.

0 50 100 150
Scale In Feet

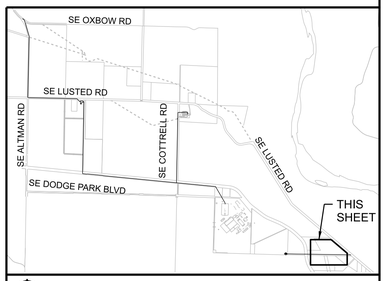

KEYPLAN

11.W02563_RWP-CE-1003.dgn

21-MAY-2024 18:05

No	Date	Description	Appd
		Revision	
Survey			

ISSUED FOR CONFORMED SET ONLY

FOR STAMPED DESIGN PLEASE REFER TO JUNE 6, 2023 100% FINAL DESIGN PACKAGE

Designed By	RG	Program Mgr	DH
Drawn By	JL	Const Mgr	BN
Checked By	RG	CM/I Eng Mgr	JB
Project Mgr	BJP	Date	9/29/23

WARNING
0 1"
If this bar does not measure 1" then the drawing is not to scale

PORTLAND WATER BUREAU
FROM FOREST TO FAUCET

KENNETH M. ACKERMAN, PRINCIPAL ENGINEER, PE #19424 Date

Bull Run Filtration Pipelines

RAW WATER PIPELINE EROSION AND SED CONTROL

UTILITY WORK 1
GRID 2

SAP Project No W02563
1/4 Section
Sheet No RWP-CE-1003

REUSE OF DOCUMENTS: THIS DOCUMENT, AND THE IDEAS AND DESIGNS INCORPORATED HEREIN ("DOCUMENTS"), AS AN INSTRUMENT OF PROFESSIONAL SERVICE, WAS PREPARED BY JACOBS SOLEY FOR THE PURPOSE OF THIS PROJECT AND DESIGN CRITERIA. JACOBS IS RELEASED FROM ANY AND ALL LIABILITY OF ANY KIND ARISING OUT OF OR RELATING TO THE RE-USE OF THE DOCUMENTS, IN WHOLE OR IN PART, FOR ANY OTHER PROJECT OR EXTENSIONS OF THIS PROJECT.

©JACOBS 2023. ALL RIGHTS RESERVED.