STORMWATER DRAINAGE CONTROL CERTIFICATE

Land Use Planning Division

www.multco.us/landuse ▪ Email: land.use.planning@multco.us ▪ Phone: (503) 988-3043

> 500 SQUARE FEET OF NEW / REPLACED IMPERVIOUS SURFACES

NOTE TO PROPERTY OWNER/APPLICANT: Please have an Oregon Licensed Professional Engineer fill out this Certificate and attach a signed site plan, stamped and signed storm water system details, and stamped and signed storm water calculations used to support the conclusion. Please note that replacement of existing structures does not provide a credit to the square footage threshold.

Property Address or Legal Description: 36910 SE Lusted Rd Boring OR 97009

Description of Project: Temporary permit for onsite construction administration office trailers at the Filtration Facility site

The following stormwater drainage control system will be required:

- ☐ Use of Gutter, downspout, and splash block drainage control system;
- ☐ Natural Infiltration Process; or
- ☐ Construction of an on-site storm water drainage control system.

The rate of stormwater runoff attributed to the new/replaced development for a 10-year/24-hour storm event will be no greater than that which existed prior to any development as measured from the property line or from the point of discharge into a water body with the use of the designated system [MCC 39.6235].

I certify the attached signed site plan <u>showing the areas needed for the chosen system type</u>, stamped and signed <u>storm water system design details</u>, and stamped and signed <u>calculations</u> dated _____ will meet the requirements listed above.

Signature: _____

Print Name: _____

Business Name: _____

Address: _____

Phone #: _____

Email: _____

Date: _____

Engineer's Stamp Below:

NOTE TO ENGINEER: Please check one box above. Multnomah County does not use the City of Portland's storm water ordinance. As part of your review, MCC 39.6235 requires that you must consider all new, replaced, and existing structures and impervious areas and determine that the newly generated stormwater from the new or replaced impervious surfaces is in compliance with Multnomah County Code for a 10-year/24-hour storm event. This Storm Water Drainage Control Certificate does not apply to shingle or roof replacement on lawfully established structures.

§ 39.6235 STORMWATER DRAINAGE CONTROL.

(A) Persons creating new or replacing existing impervious surfaces exceeding 500 square feet shall install a stormwater drainage system as provided in this section. This subsection (A) does not apply to shingle or roof replacement on lawful structures.

(B) The provisions of this section are in addition to and not in lieu of any other provision of the code regulating stormwater or its drainage and other impacts and effects, including but not limited to regulation thereof in the SEC overlay.

(C) The provisions of this section are in addition to and not in lieu of stormwater and drainage requirements in the Multnomah County Road Rules and Design and Construction Manual, including those requirements relating to impervious surfaces and proposals to discharge stormwater onto a county right-of-way.

(D) The stormwater drainage system required in subsection (A) shall be designed to ensure that the rate of runoff for the 10-year 24-hour storm event is no greater than that which existed prior to development at the property line or point of discharge into a water body.

(E) At a minimum, to establish satisfaction of the standards in this section and all other applicable stormwater-related regulations in this code, the following information must be provided to the planning director:

(1) A site plan drawn to scale, showing the property line locations, ground topography (contours), boundaries of all ground disturbing activities, roads and driveways, existing and proposed structures and buildings, existing and proposed sanitary tank and drainfields (primary and reserve), location of stormwater disposal, trees and vegetation proposed for both removal and planting and an outline of wooded areas, water bodies and existing drywells;

(2) Documentation establishing approval of any new stormwater surcharges to a sanitary drainfield by the City of Portland Sanitarian and/or any other agency authorized to review waste disposal systems;

(3) Certified statement, and supporting information and documentation, by an Oregon licensed Professional Engineer that the proposed or existing stormwater drainage system satisfies all standards set forth in this section and all other stormwater drainage system standards in this code; and

(4) Any other report, information, plan, certification or documentation necessary to establish satisfaction of all standards set forth in this section and all other applicable stormwater-related regulations in this code, such as, but not limited to, analyses and explanations of soil characteristics, engineering solutions, and proposed stream and upland environmental protection measures.

UTILITY WORK

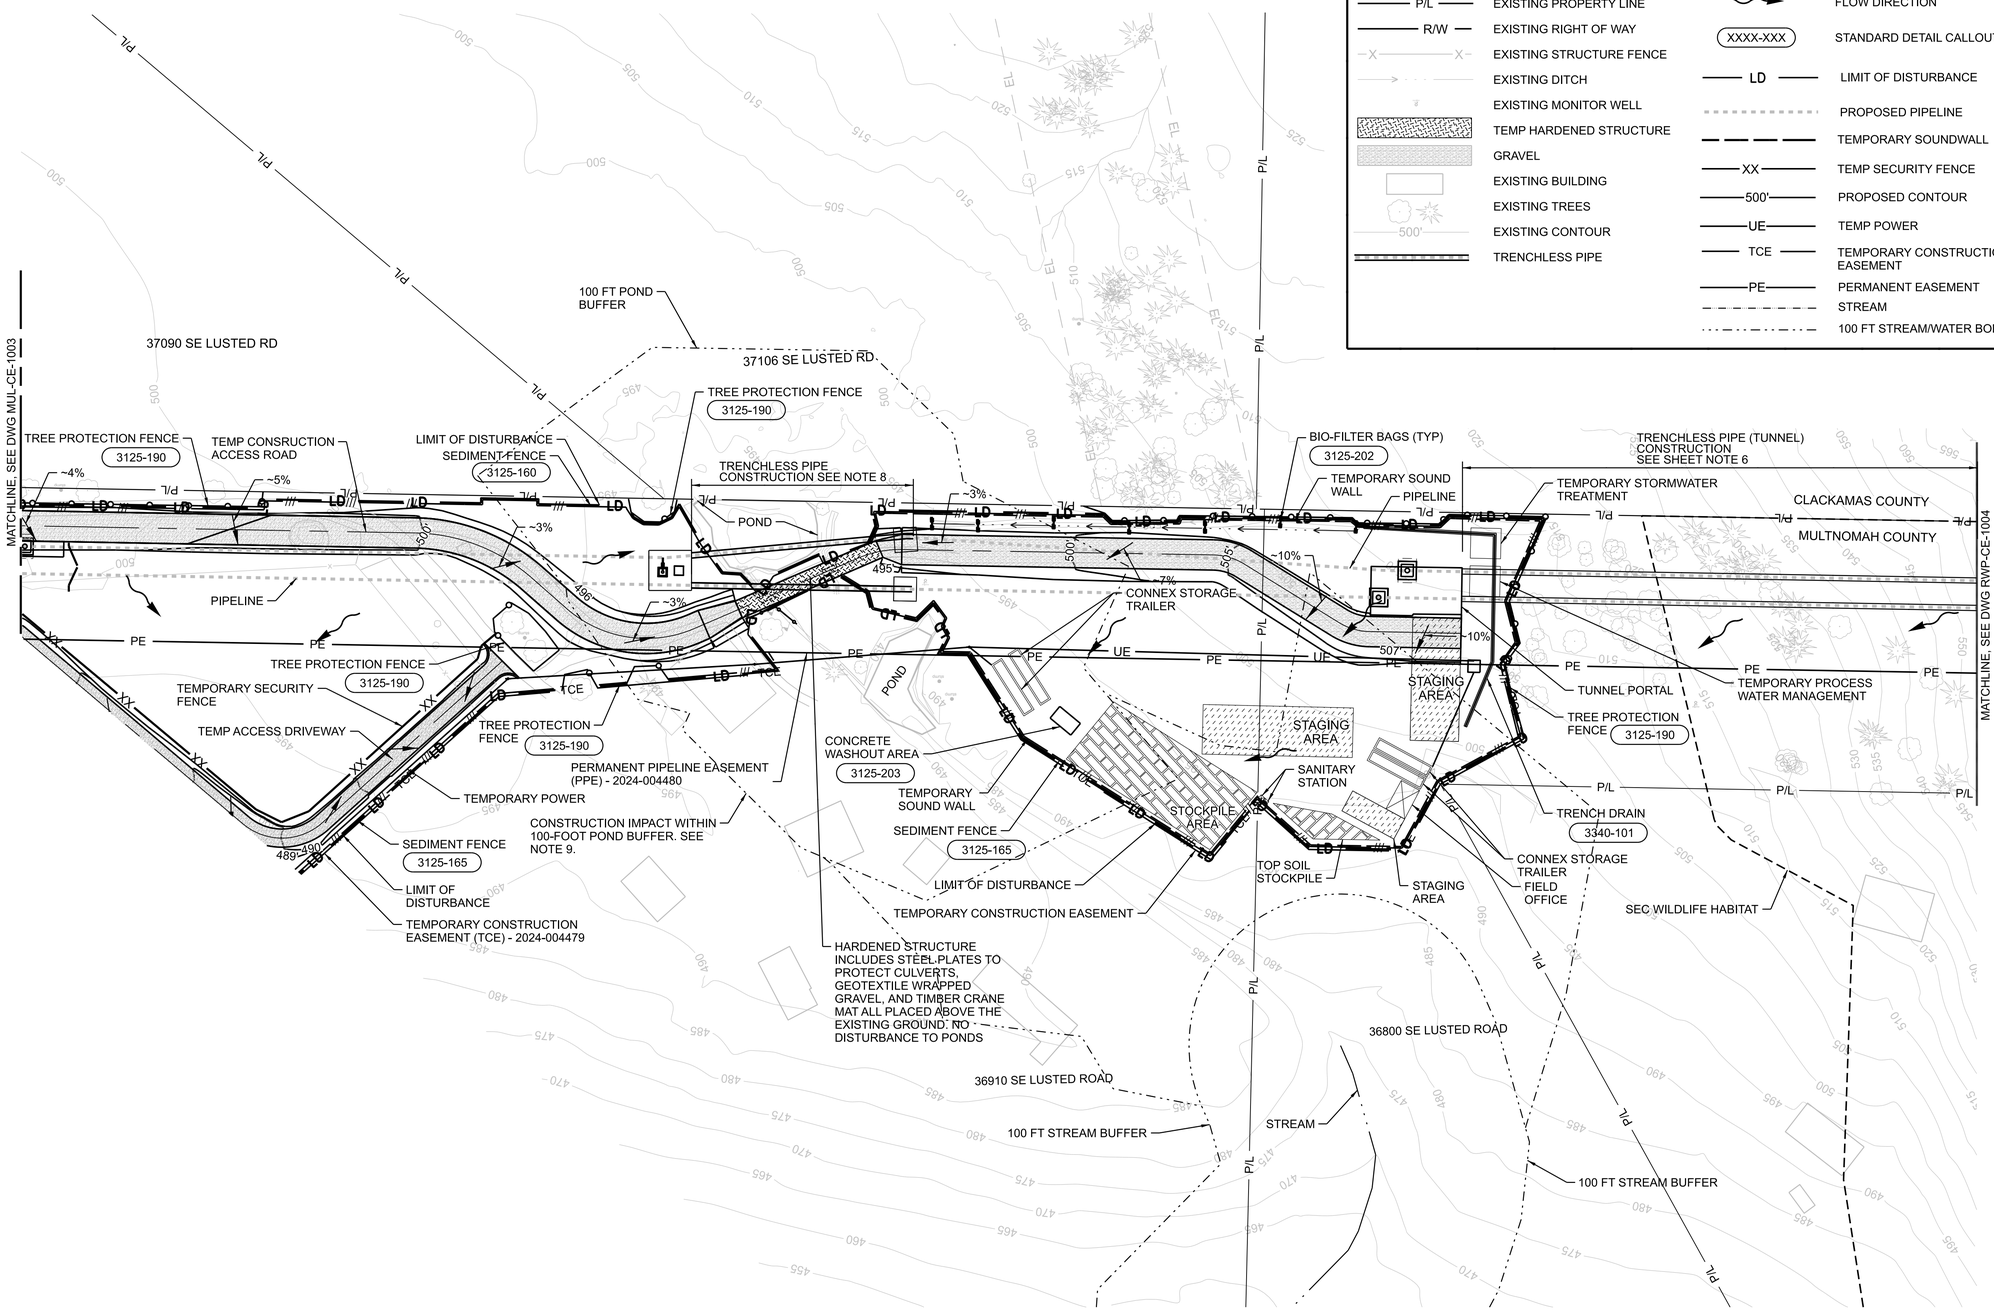

LEGEND

	SIGNIFICANT ENVIRONMENTAL CONCERN (SEC)
	COUNTY LINE
P/L	EXISTING PROPERTY LINE
R/W	EXISTING RIGHT OF WAY
X X	EXISTING STRUCTURE FENCE
	EXISTING DITCH
	EXISTING MONITOR WELL
	TEMP HARDENED STRUCTURE
	GRAVEL
	EXISTING BUILDING
	EXISTING TREES
500'	EXISTING CONTOUR
	TRENCHLESS PIPE
///	SEDIMENT FENCE
O	TREE PROTECTION FENCE
	FLOW DIRECTION
XXXX-XXX	STANDARD DETAIL CALLOUT
LD	LIMIT OF DISTURBANCE
	PROPOSED PIPELINE
	TEMPORARY SOUNDWALL
XX	TEMP SECURITY FENCE
500'	PROPOSED CONTOUR
UE	TEMP POWER
TCE	TEMPORARY CONSTRUCTION EASEMENT
PE	PERMANENT EASEMENT
	STREAM
	100 FT STREAM/WATER BODY BUFFER

GENERAL SHEET NOTES

1. REFER TO EROSION AND SEDIMENT CONTROLS NOTES, SHEET ESC-004.
2. PROTECT ALL EXISTING STRUCTURES AND TREES NOT SHOWN FOR DEMOLITION.
3. REMOVE AND REPLACE ROADWAY PAVEMENT WITHIN LIMITS OF DISTURBANCE TO MATCH EXISTING LINE AND GRADE.
4. CONTRACTOR TO RE-GRADE DISTURBANCE AREA FROM PIPELINE CONSTRUCTION TO MATCH EXISTING GRADE, WHERE NOT OTHERWISE SHOWN ON DRAWINGS.
5. ALL DISTURBANCE AREA NOT RECEIVING PAVEMENT OR GRAVEL, UNLESS OTHERWISE SHOWN, SHALL BE RESTORED WITH GRASS SEEDING, SLOPES STEEPER THAN 3:1 SHALL BE RESTORED WITH GRASS SEEDING AND PERMANENT EROSION CONTROL BLANKETS AS SPECIFIED AND PER DETAIL 3125-152, SHEET ESC-201.
6. TWO EACH 9' DIAMETER 1240' LONG PARALLEL TUNNELS, WITH 9' OF SEPARATION BETWEEN TUNNELS, WILL BE EXCAVATED FROM A PORTAL SHAFT WITH INVERT 33' BELOW GROUND SURFACE AT THE START OF THE TUNNEL AND 232' BELOW GROUND SURFACE AT THE END OF THE TUNNEL DEEP VERTICAL SHAFT. THE TUNNEL EXCAVATION OPENING WILL BE CONTINUOUSLY SUPPORTED BY STEEL SETS AND LAGGING INSTALLED IMMEDIATELY FOLLOWING THE EXCAVATION SHIELD TO MINIMIZE CONVERGENCE.
7. CONTOURS DISPLAYED AND LABELED EVERY 5FT.
8. TRENCHLESS PIPES HAVE 6 TO 12 FT OF COVER. NO SURFACE DISTURBANCE OR TREE DISTURBANCE FROM THE PIPES.
9. EROSION CONTROL BMPS HAVE BEEN DESIGNED TO REDUCE THE CONSTRUCTION PHASE SEDIMENT LOAD WITHIN THE 100-FOOT POND BUFFER TO LESS THAN 1 TON PER ACRE PER YEAR. BMPS INCLUDE SEDIMENT FENCE AND STRAW WATTLES.

0 50 100 150
Scale In Feet

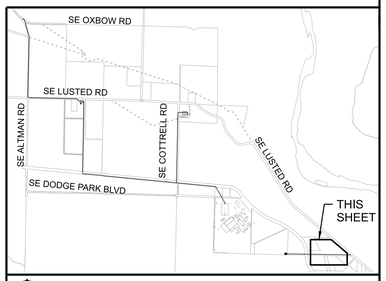

KEYPLAN

11.W02563_RWP-CE-1003.dgn

21-MAY-2024 18:05

No	Date	Description	Appd
		Revision	
Survey			

ISSUED FOR CONFORMED SET ONLY

FOR STAMPED DESIGN PLEASE REFER TO JUNE 6, 2023 100% FINAL DESIGN PACKAGE

Designed By	RG	Program Mgr	DH
Drawn By	JL	Const Mgr	BN
Checked By	RG	CM/I Eng Mgr	JB
Project Mgr	BJP	Date	9/29/23

WARNING
0 1"
If this bar does not measure 1" then the drawing is not to scale

PORTLAND WATER BUREAU
FROM FOREST TO FAUCET

KENNETH M. ACKERMAN, PRINCIPAL ENGINEER, PE #19424 Date

Bull Run Filtration Pipelines

RAW WATER PIPELINE EROSION AND SED CONTROL

UTILITY WORK 1
GRID 2

SAP Project No W02563
1/4 Section
Sheet No RWP-CE-1003

REUSE OF DOCUMENTS: THIS DOCUMENT, AND THE IDEAS AND DESIGNS INCORPORATED HEREIN ("DOCUMENTS"), AS AN INSTRUMENT OF PROFESSIONAL SERVICE, WAS PREPARED BY JACOBS SOLEY FOR THE PURPOSE OF THIS PROJECT AND DESIGN CRITERIA. JACOBS IS RELEASED FROM ANY AND ALL LIABILITY OF ANY KIND ARISING OUT OF OR RELATING TO THE RE-USE OF THE DOCUMENTS, IN WHOLE OR IN PART, FOR ANY OTHER PROJECT OR EXTENSIONS OF THIS PROJECT.

©JACOBS 2023. ALL RIGHTS RESERVED.