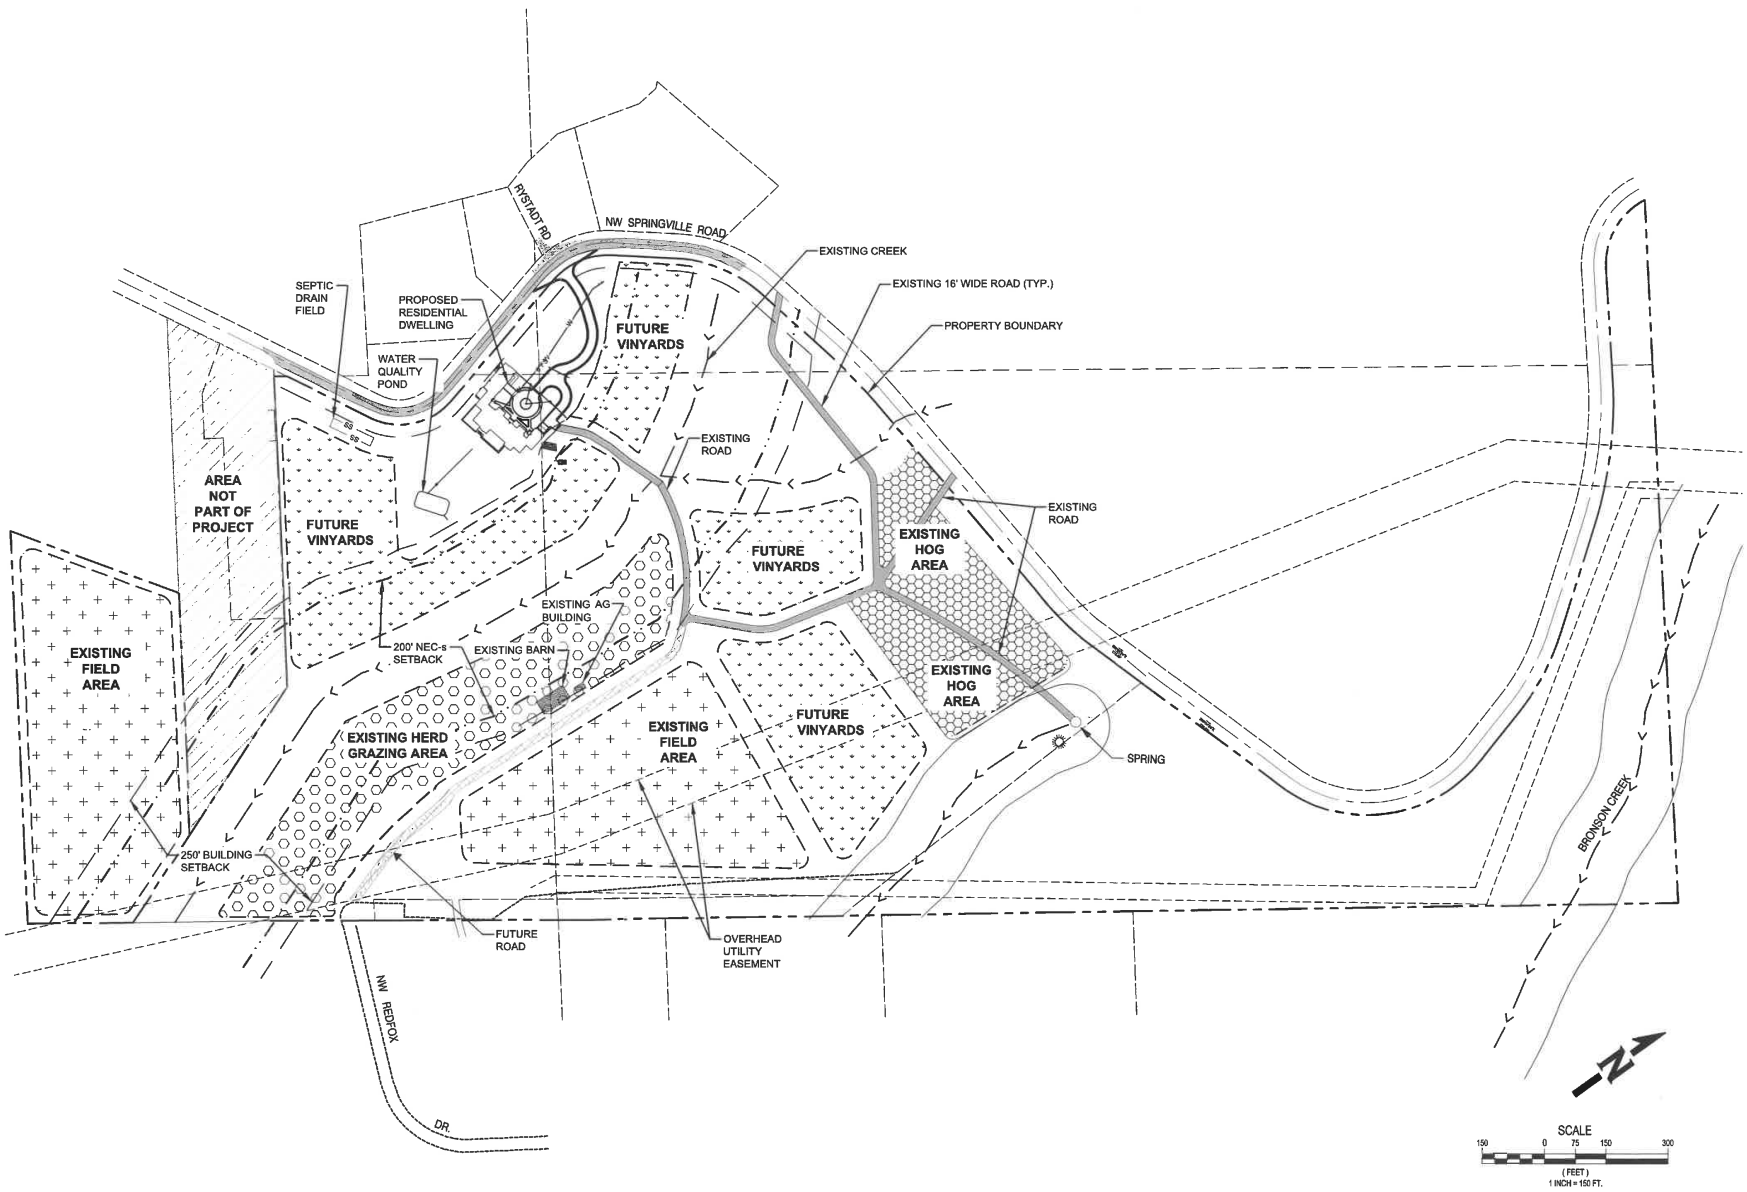

REVISIONS:	DATE:	BY:

SCOTT & STACY REED
6460 NW MCGREGOR TERRACE
PORTLAND, OR 97229
914.391.6995

These documents shall not be used for any purpose or project for which it is not intended. Unauthorized reproduction of these documents, in part or in whole, is prohibited. The contractor shall be responsible for checking dimensions and site conditions and is to report any errors or omissions in writing to the engineers before the start of construction.

SPRINGVILLE RESIDENTIAL

12424 NW SPRINGVILLE ROAD
PORTLAND, OREGON 97229

REGISTERED PROFESSIONAL ENGINEER
OREGON
January 12, 1999
ERIK M. ESPARZA

Exp. 12/31/23

PROJECT NO.: —
DATE: JANUARY 2021
DESIGNED BY: TNT/SFG
DRAWN BY: TNT/SFG
CHECKED BY: EME
DO NOT SCALE DRAWINGS

SHEET CONTENTS
EXISTING & FUTURE FARM USE

FOR PERMIT SUBMITTAL; NOT FOR CONSTRUCTION

C-701

Exhibit A.20