Exhibit A.22

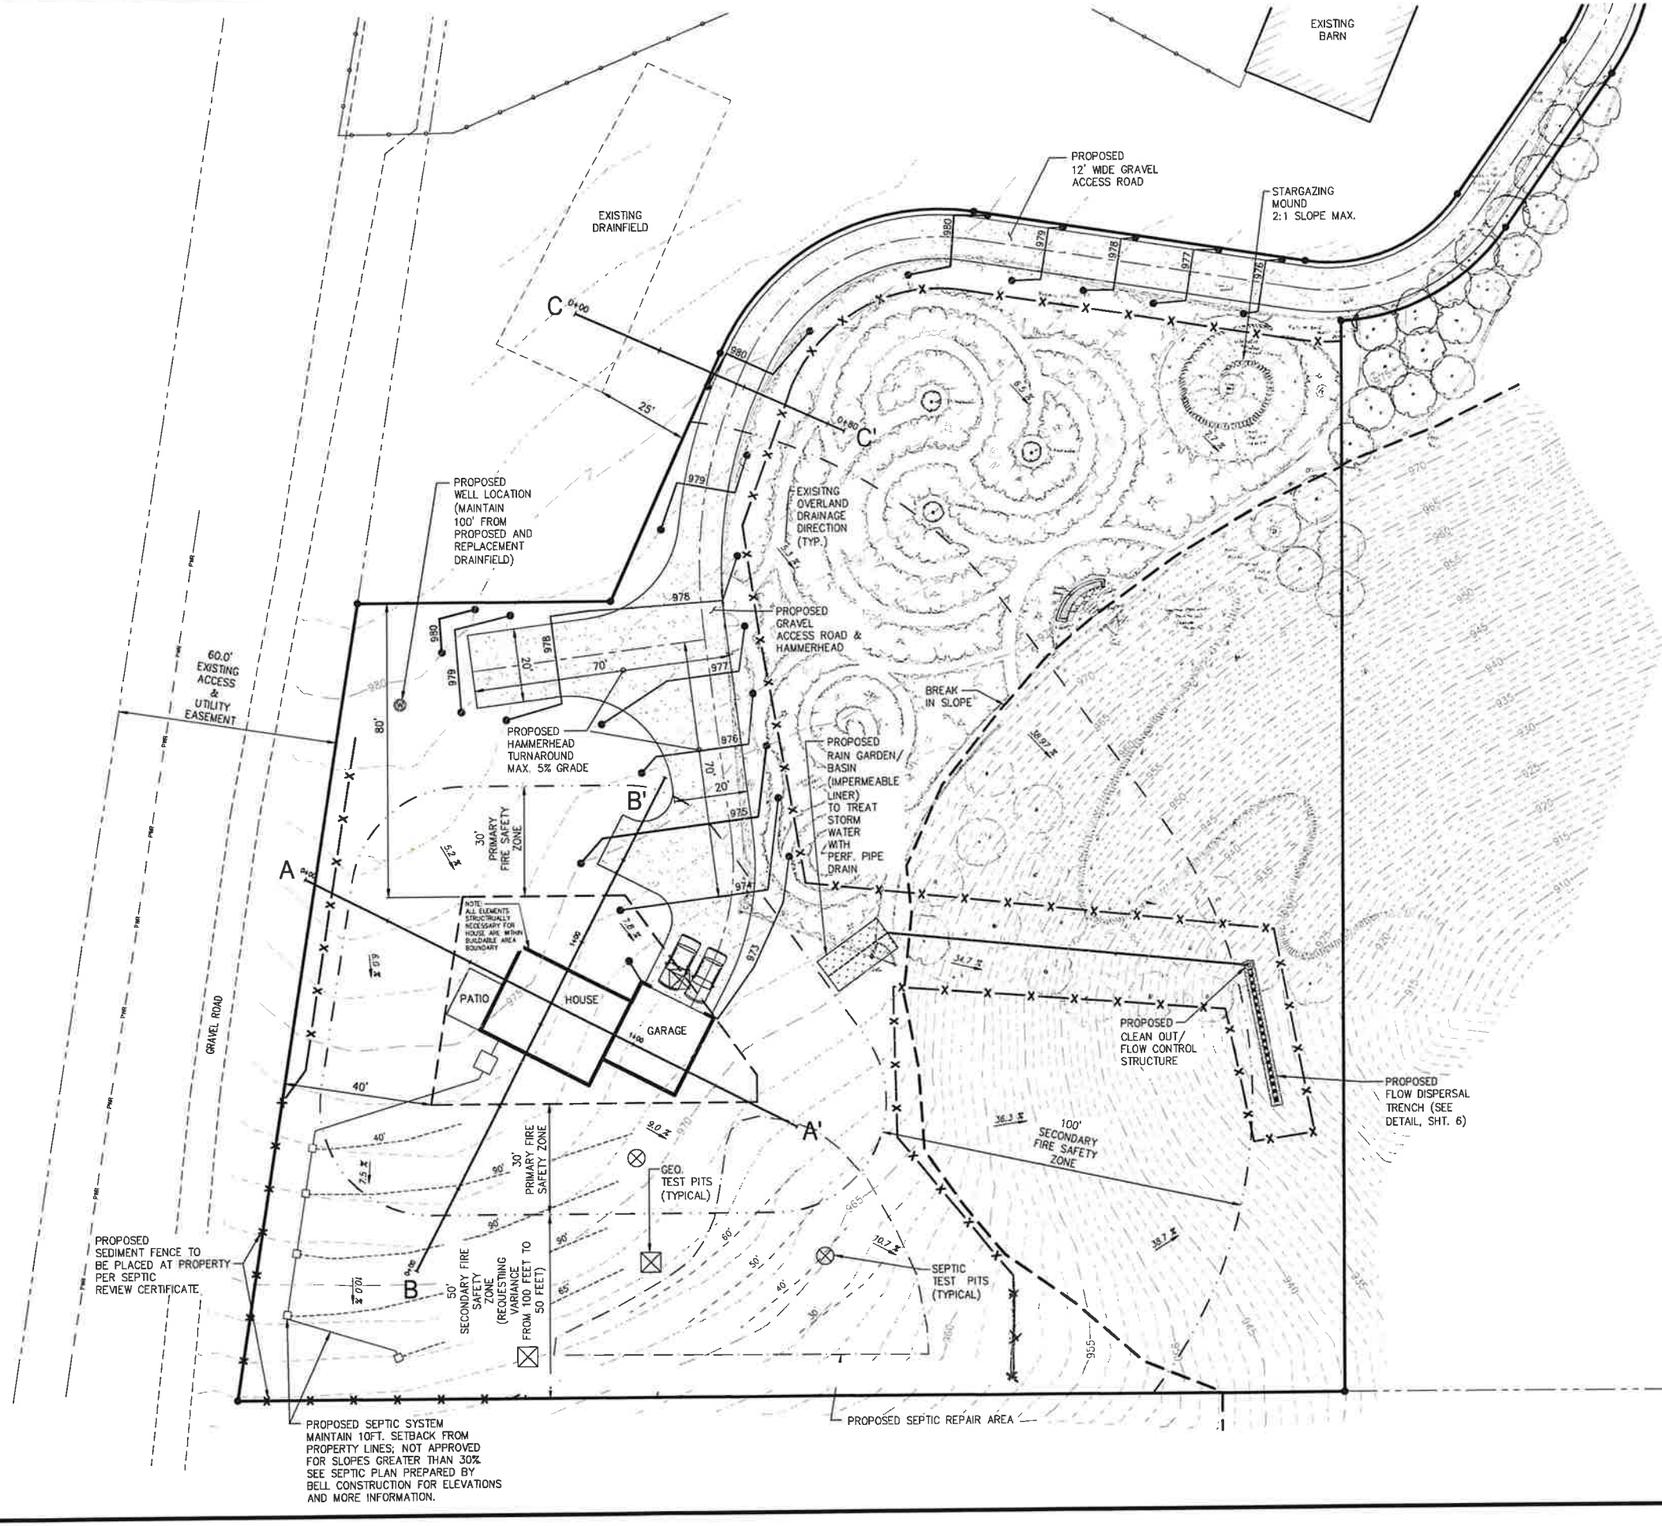

EXISTING FEATURES LEGEND

- FOUND SURVEY MONUMENT
- PROPOSED SURVEY MONUMENT
- SUBJECT PROPERTY
- PROPERTY LINE
- EDGE OF GRAVEL
- FENCE
- 5 FT. CONTOUR (970)
- 1 FT. CONTOUR

NOTES

1. FIELD WORK WAS DONE ON OCTOBER 27, 2014.
2. ELEVATIONS ARE ON AN ASSUMED DATUM WITH CONTOURS AT A ONE-FOOT INTERVAL.
3. TREES AND OTHER PHYSICAL FEATURES ARE NOT DEPICTED.
4. SEE PAGE 6 FOR PROFILES AND DETAILS.

REGISTERED PROFESSIONAL ENGINEER
74713PE
OREGON
JANUARY 11, 2006
STEVEN MICHAEL WHITE

EXPIRES: 6/30/22

JUNE 28, 2021

NORTH

20 0 10 20 40

1 inch = 20 ft.
11x17 SCALE: 1 inch = 40 ft.

ENGINEERS
Engineering & Planning
3605 NE John Olsen Avenue
Hillsboro, OR 97124
503 693-4402 - fax
503 693-4401

FOR: KATIE MIRANDA & AHMED AL ALI
4345 SW 94TH AVENUE
PORTLAND, OR 97225
PH: 650-284-8513
SITE: TAX MAP 2N1W32B
TAX LOT 702
MULTNOMAH COUNTY, OREGON

MIRANDA M49 RENEWAL
N0713
PRELIMINARY GRADING & EROSION CONTROL PLAN

	REVISION	BY	DATE
1			
2			
3			
4			
5			
6			
7			

DESIGNED
DRAWN
REVIEWED
SUBMITTAL

PGR1 5 of 8

ChrisB, Plotted: Jun 24, 2021 - 2:52pm, C:\Users\ChrisB\AppData\Local\Temp\AcPublish_15512\N0713-05-PGR1.dwg