Exhibit A.24

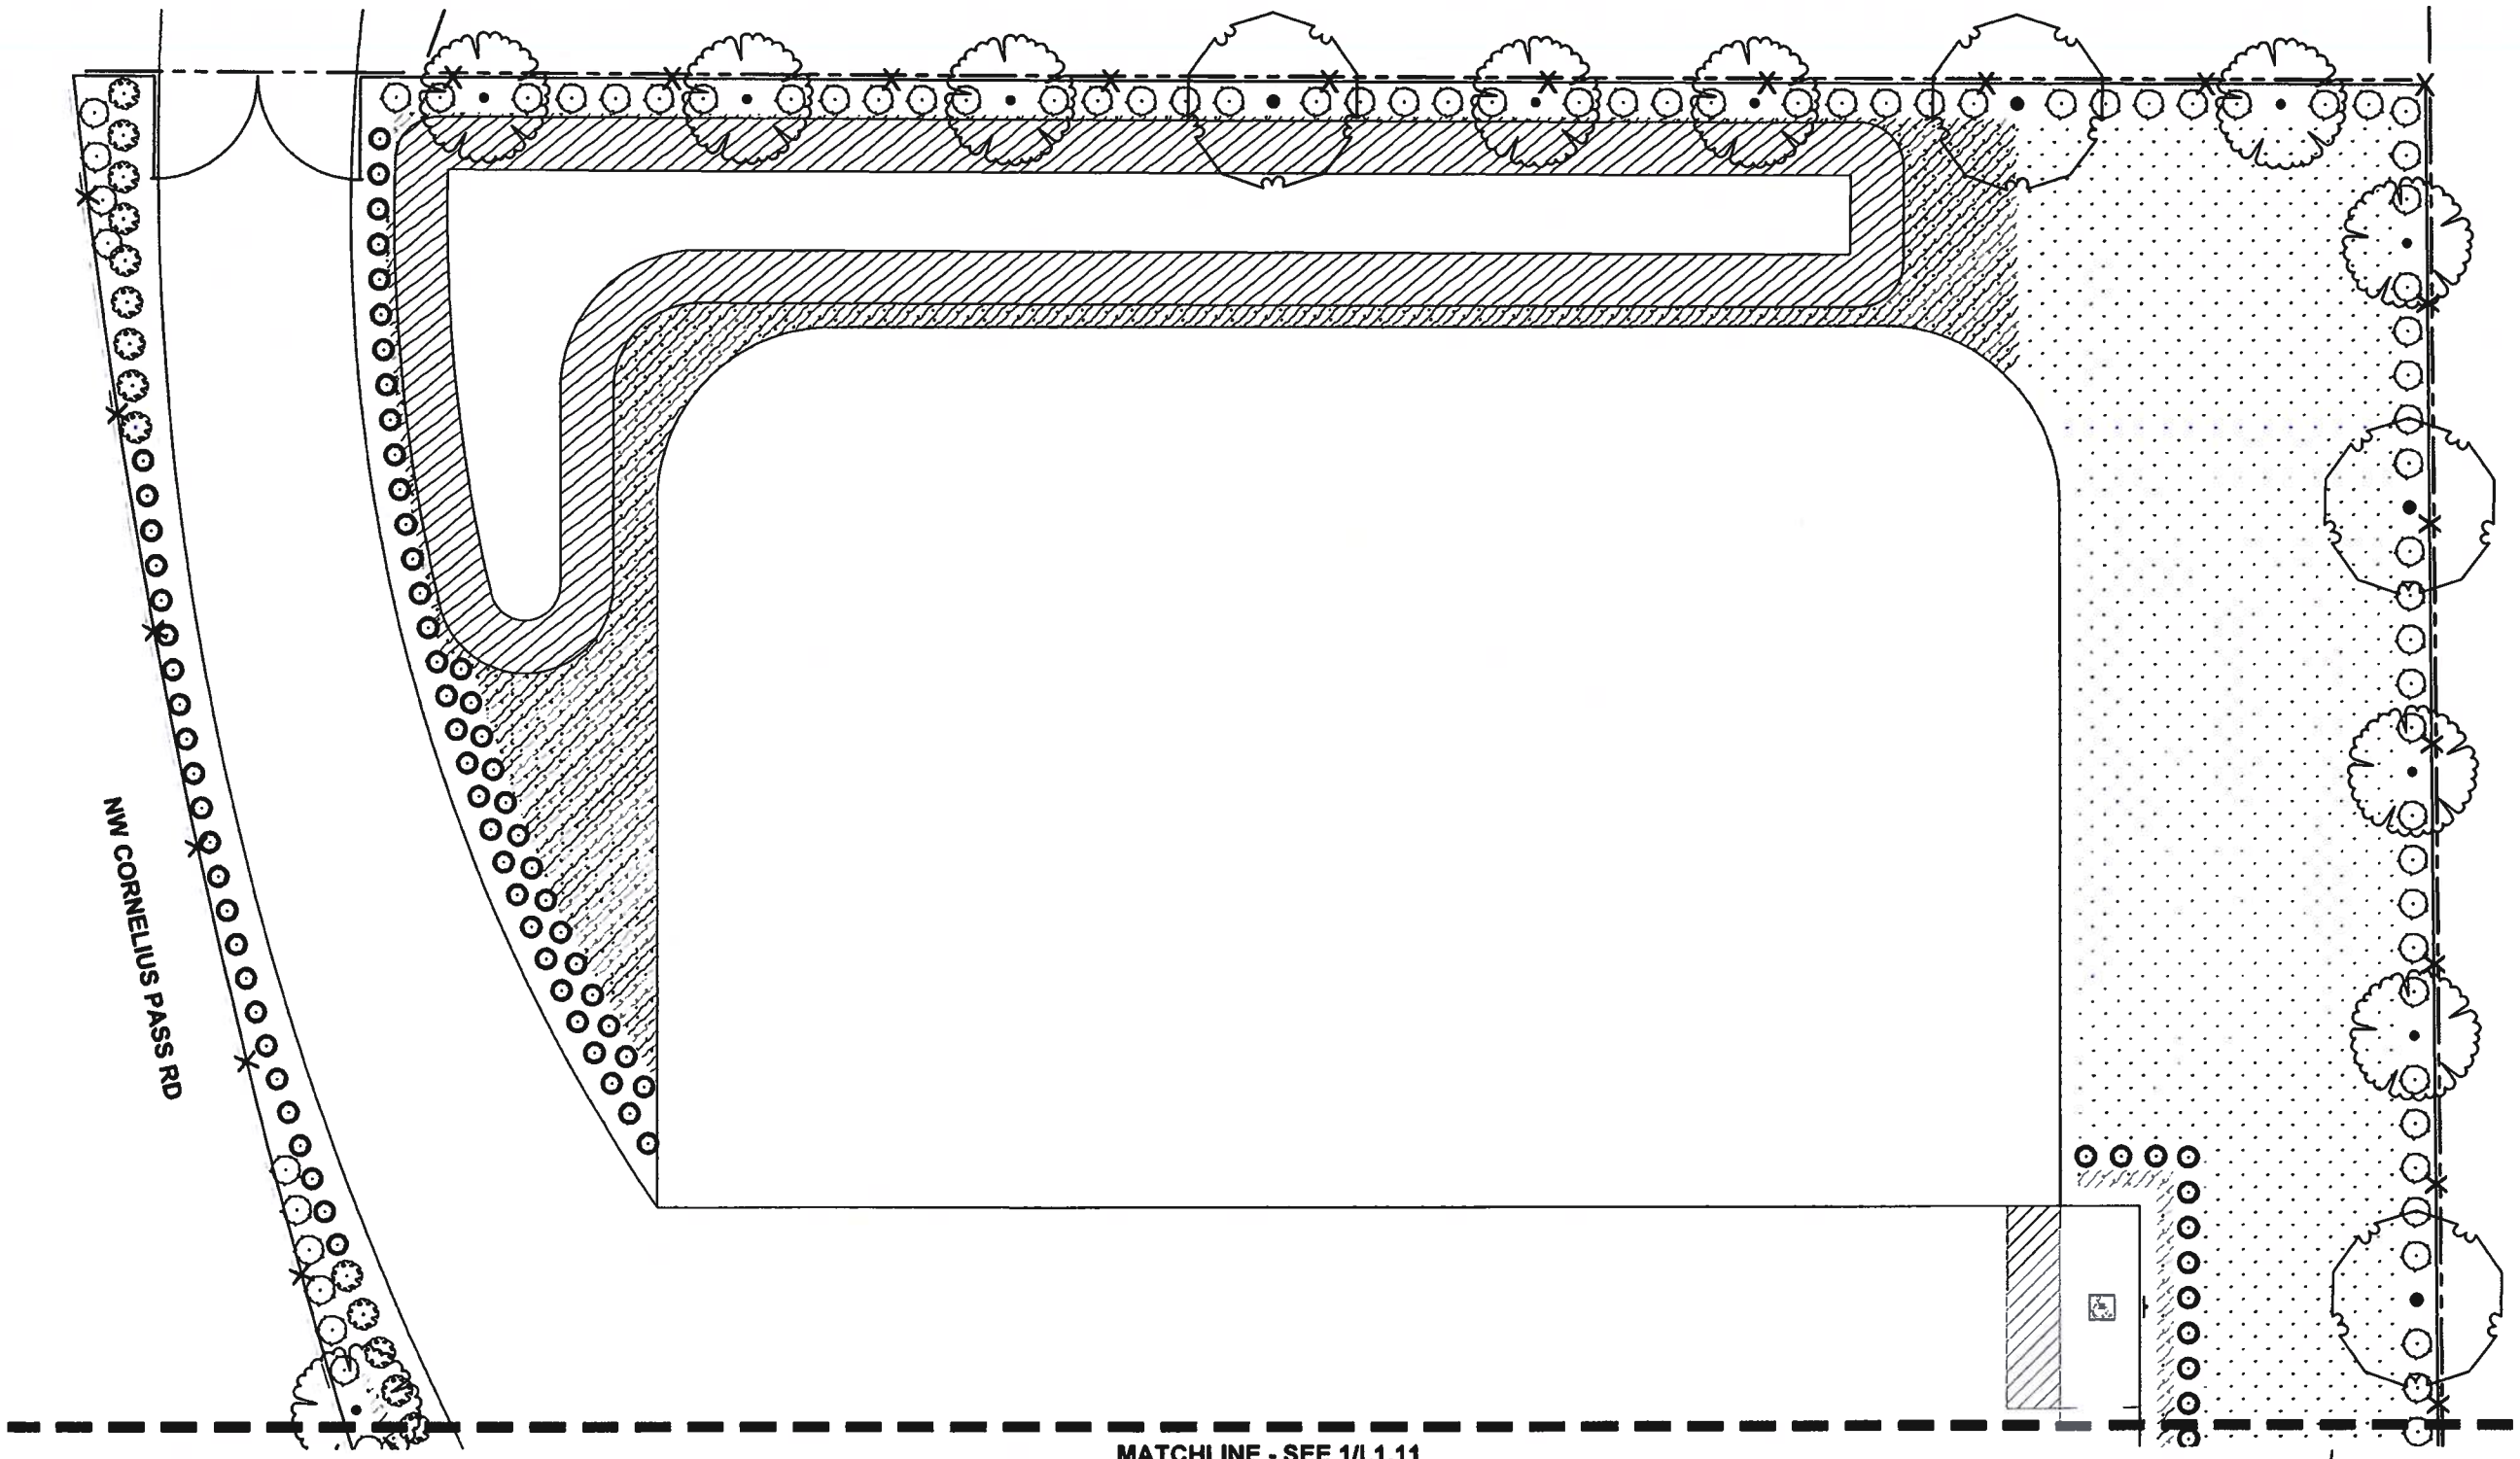

1 L1.10 LANDSCAPE PLAN

10 0 5 10 20 40
(IN FEET)
1 inch = 10 ft

KEY MAP
SCALE NTS

LAND USE APPLICATION SET - JANUARY 26, 2021

2200357.00\DRAWINGS LANDSCAPE 357 - L0.01-L5.XX.DWG L1.10 RAC 01.18.21 11:51 1:30

Architecture • Interiors
Planning • Engineering

Portland, OR
503.224.9560
Vancouver, WA
360.695.7879
Seattle, WA
206.749.9993
www.mcknze.com

MACKENZIE.

Client
OREGON DEPARTMENT OF TRANSPORTATION

9200 SW LAWNFIELD ROAD
CLACKAMAS, OR 97015

Project
SKYLINE ROAD STOCKPILE SITE

© MACKENZIE 2020
ALL RIGHTS RESERVED
THESE DRAWINGS ARE THE PROPERTY OF MACKENZIE AND ARE NOT TO BE USED OR REPRODUCED IN ANY MANNER WITHOUT PRIOR WRITTEN PERMISSION

REVISION SCHEDULE

Delta	Issued As	Issue Date

SHEET TITLE
LANDSCAPE PLAN

DRAWN BY RAC/ADS
CHECKED BY SPT
SHEET
L1.10

JOB NO. 2200357.00