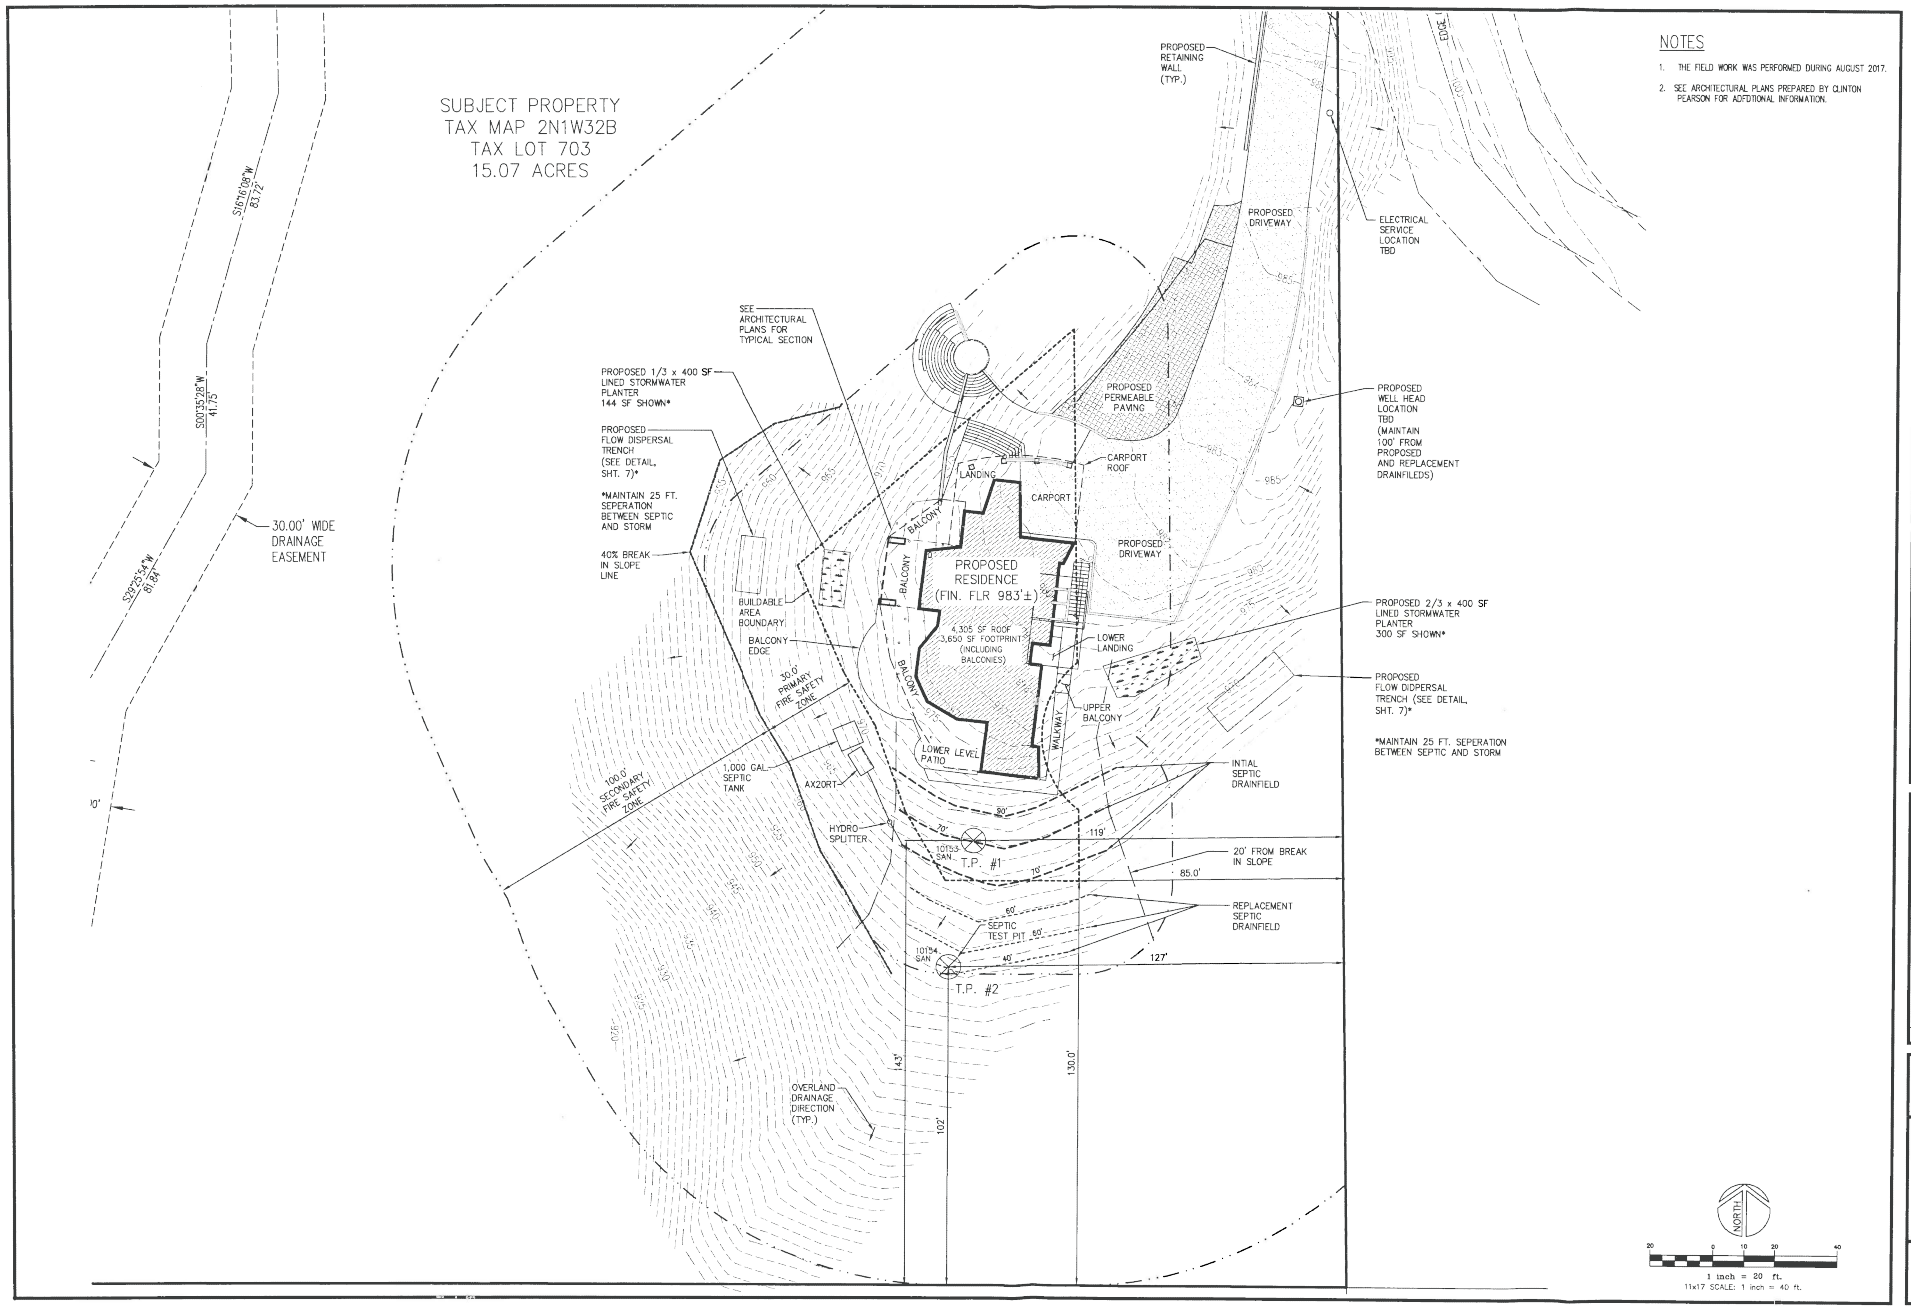

NOTES

1. THE FIELD WORK WAS PERFORMED DURING AUGUST 2017.
2. SEE ARCHITECTURAL PLANS PREPARED BY CLINTON PEARSON FOR ADFDTIONAL INFORMATION.

NW ENGINEERS
Engineering & Planning
14439 NE John Olsen Avenue
Hillsboro, OR 97124
503 601 4462 fax
503 601 4463

FOR: DIETER WAIBLINGER
609 NE 84TH CIRCLE
VANCOUVER, WA 98665
503-730-6453
SITE: TAX MAP 2N1W32B
TAX LOT 703
MULTNOMAH COUNTY, OREGON

WAIBLINGER M49 RENEWAL
N0612
PRELIMINARY SITE PLAN
WITH FIRE BREAKS

	REVISION	BY	DATE
1			
2			
3			
4			
5			
6			
7			

DESIGNED
DRAWN
REVIEWED
SUBMITTAL

PSIT 5 of 7

ChrisB. Plotted: Dec 04, 2019 – 3:29pm. P:\N0612\dwg\Plan\Ph1\N0612-05-PSIT.dwg

Ex. A.8