Exhibit A.10

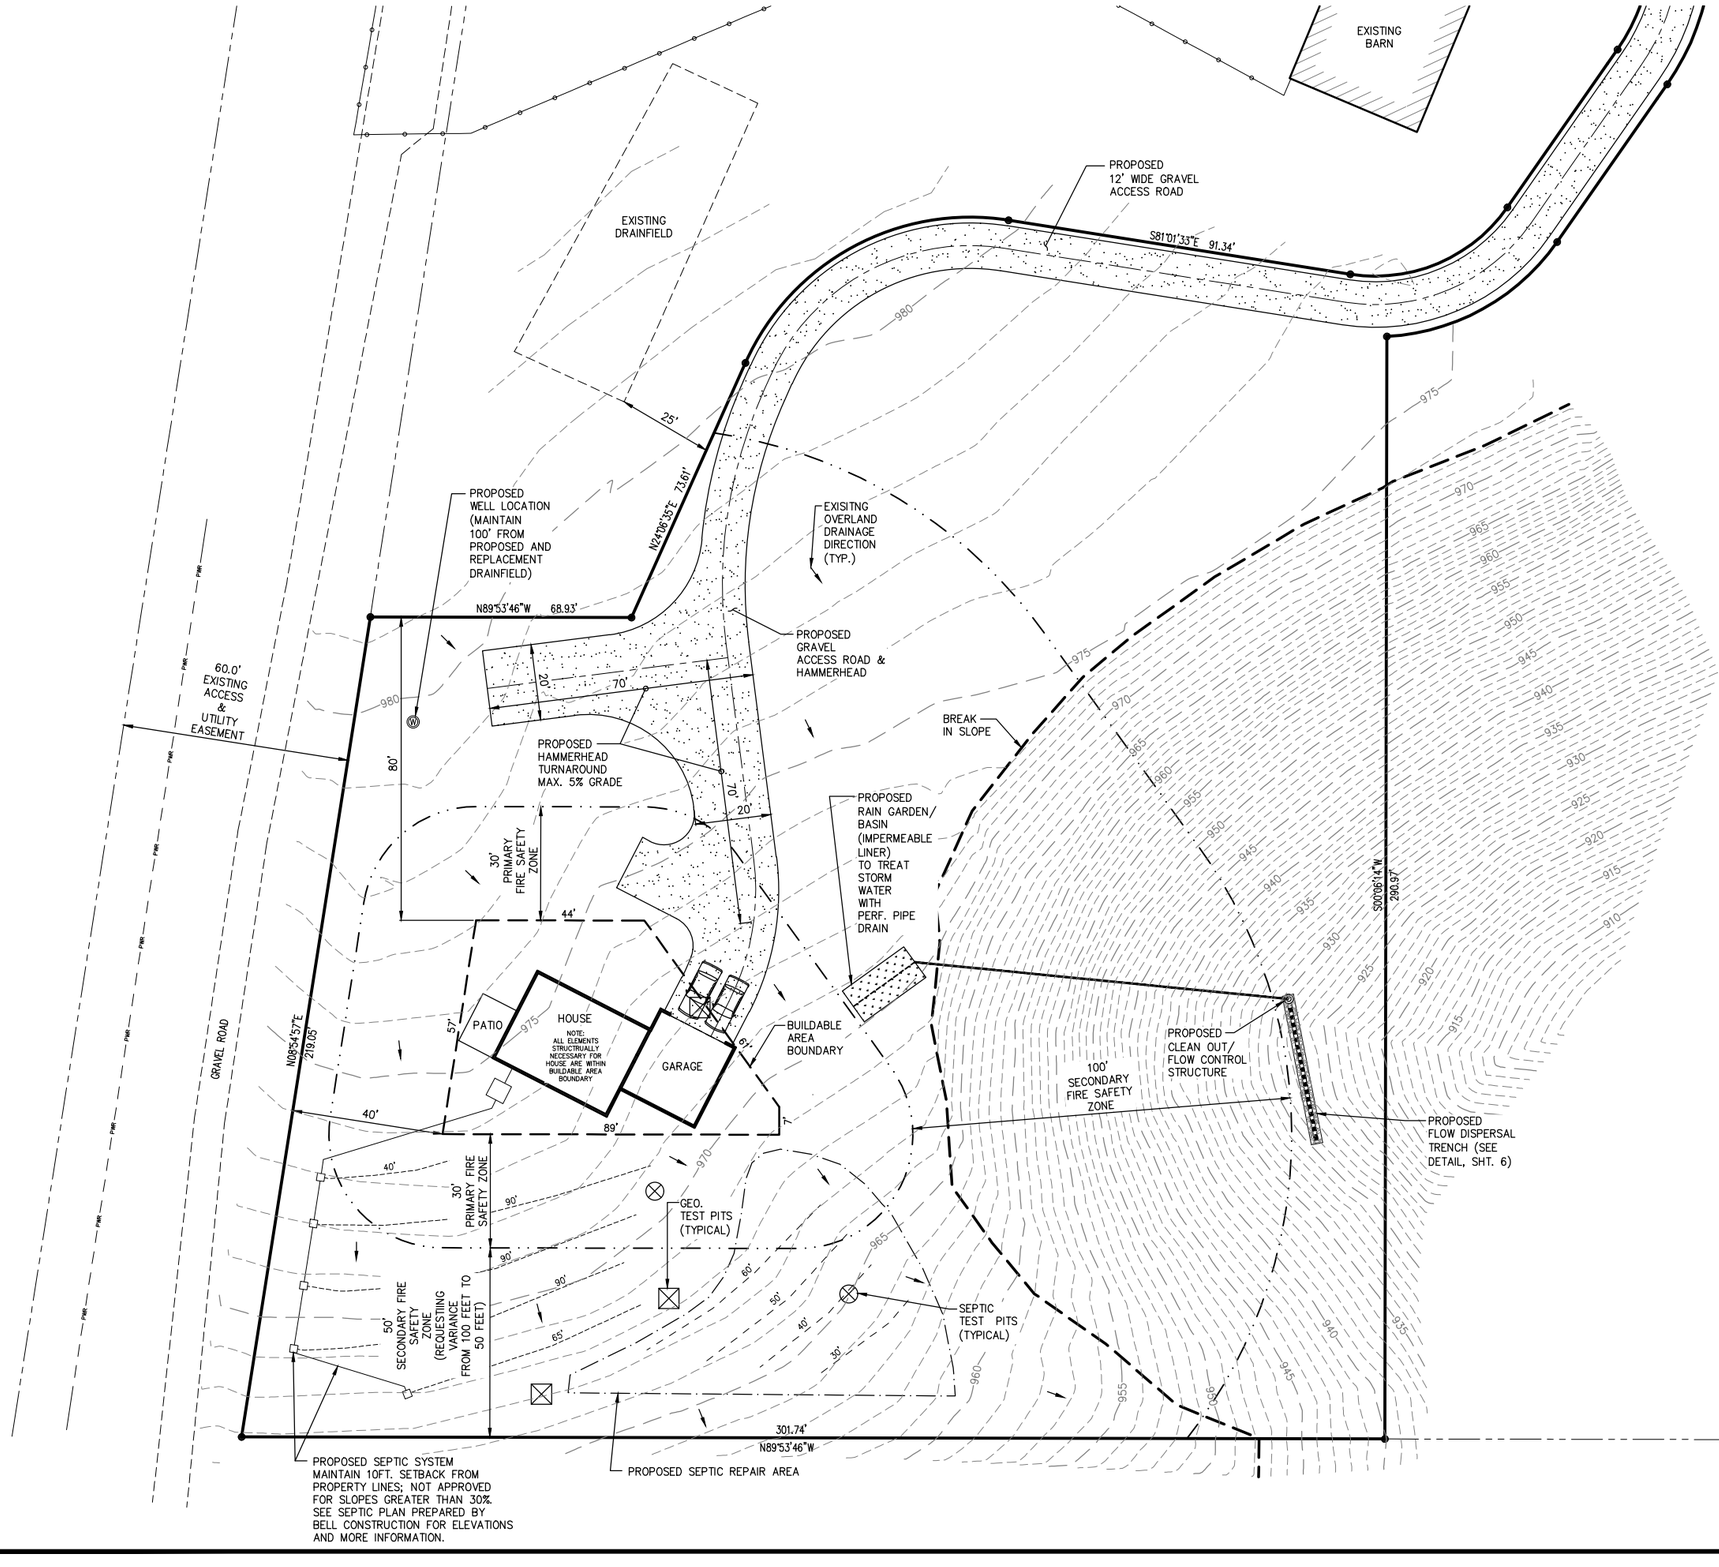

EXISTING FEATURES LEGEND

- FOUND SURVEY MONUMENT
- PROPOSED SURVEY MONUMENT
- SUBJECT PROPERTY
- PROPERTY LINE
- EDGE OF GRAVEL
- FENCE
- 5 FT. CONTOUR (970)
- 1 FT. CONTOUR

NOTES

1. FIELD WORK WAS DONE ON OCTOBER 27, 2014.
2. ELEVATIONS ARE ON AN ASSUMED DATUM WITH CONTOURS AT A ONE-FOOT INTERVAL.
3. TREES AND OTHER PHYSICAL FEATURES ARE NOT DEPICTED.

NORTH

20 0 10 20 40

1 inch = 20 ft.
11x17 SCALE: 1 inch = 40 ft.

ENGINEERS
Engineering & Planning
3409 NE John Olsen Avenue
Hillsboro, OR 97124
503 601.4401 503 601.4402 fax

FOR: KATIE MIRANDA & AHMED AL ALI
4345 SW 94TH AVENUE
PORTLAND, OR 97225
PH: 650-284-8513
SITE: TAX MAP 2N1W32B
TAX LOT 702
MULTNOMAH COUNTY, OREGON

MIRANDA M49 RENEWAL

N0713

PRELIMINARY SITE PLAN WITH FIRE BREAKS

	REVISION	BY	DATE
1			
2			
3			
4			
5			
6			
7			

DESIGNED
DRAWN
REVIEWED
SUBMITTAL

PSIT 4 of 8

ChrisB, Plotted: Apr 23, 2021 – 1:49pm, P:\N0713\dwg\Plan\Ph1\N0713-04-PSIT.dwg