Exhibit A.4

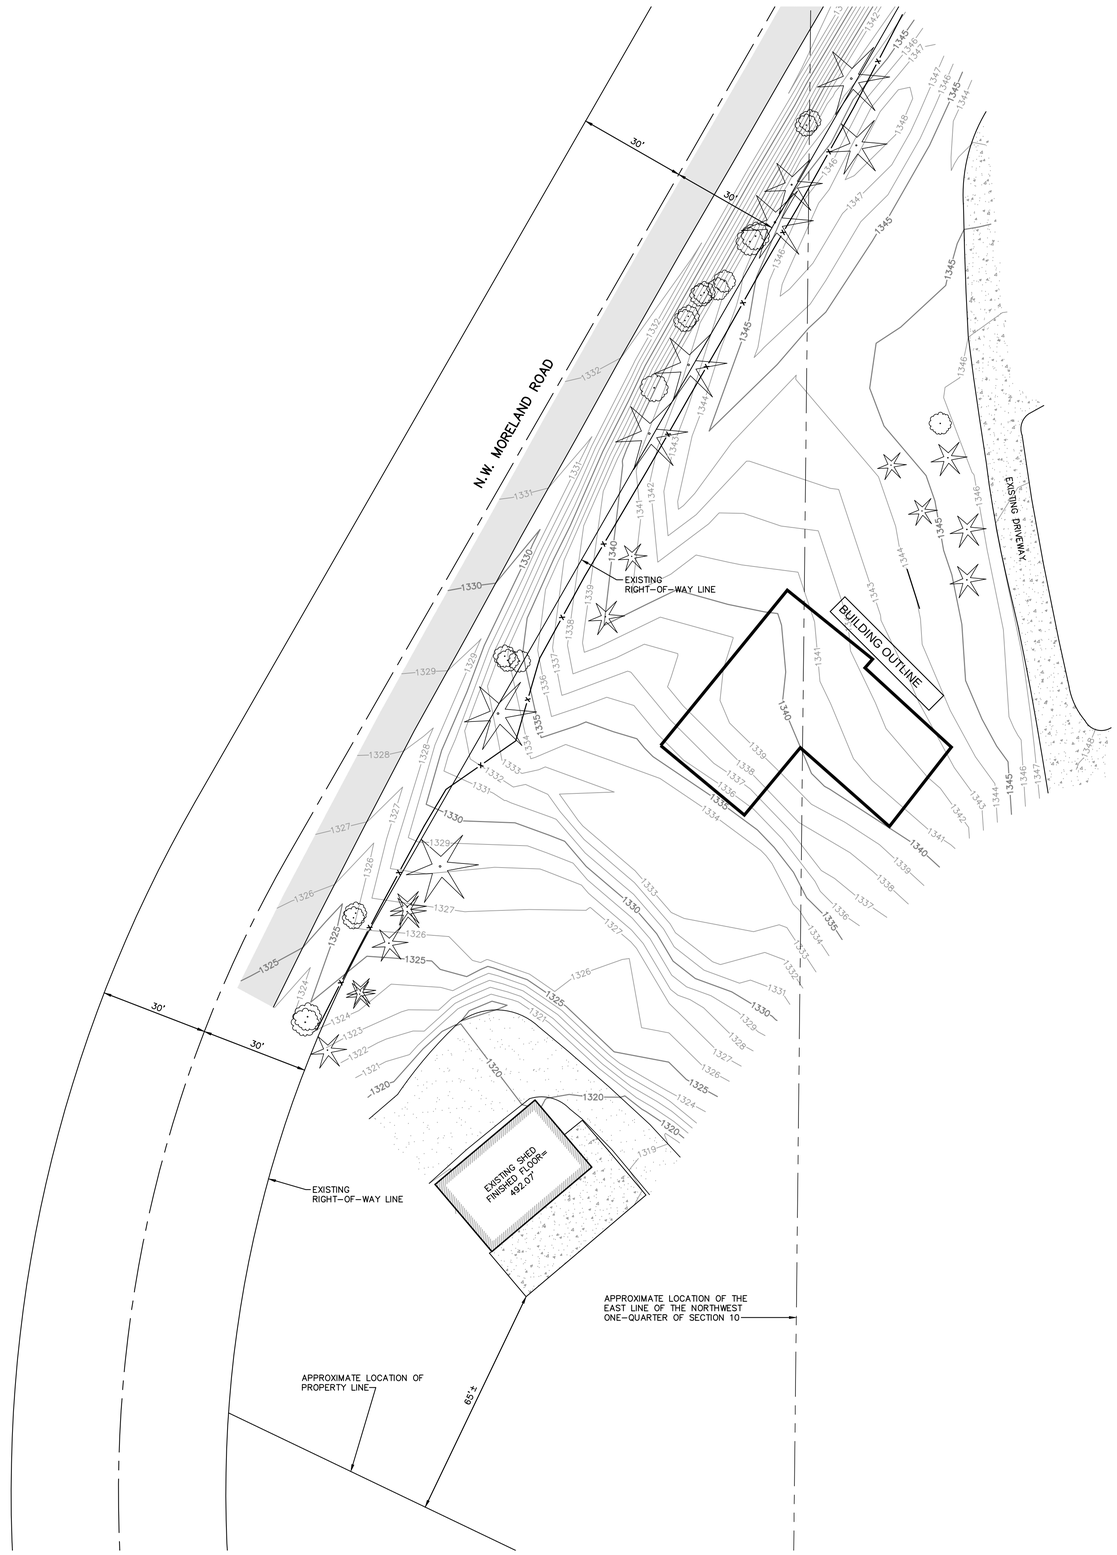

GEOLOGIC HAZARD PERMIT (GH) TYPE II - PROJECT DEVELOPMENT IS EXEMPT

PER OUTLINE SHOWN ON PROJECT TOPOGRAPHIC SURVEY ALL EXEMPTION CRITERIA ARE MET:

(1) Natural and finished slopes will be less than 25 percent; and,
(2) The disturbed or filled area is 20,000 square feet or less; and,
(3) The volume of soil or earth materials to be stored is 50 cubic yards or less; and,
(4) Rainwater runoff is diverted, either during or after construction, from an area smaller than 10,000 square feet; and,
(5) Impervious surfaces, if any, of less than 10,000 square feet are to be created; and,
(6) No drainageway is to be blocked or have its stormwater carrying capacities or characteristics modified.

EROSION AND SEDIMENT CONTROL ESC (TYPE 1 REVIEW)

PROJECT IS EXEMPT FROM THIS REQUIREMENT:

16. ITEMS A-E ARE NOT MET PER THE DESIGN AND OUTLINE OF THE PROJECT PROPOSAL

VERTICAL DATUM:

MEASUREMENTS TAKEN WITH A TRIMBLE R8 MODEL 3 GPS RECEIVER & PERFORMING AN INDEPENDENT GPS STATIC OBSERVATION. RAW DATA WAS POST-PROCESSED USING THE N.G.S. "OPUS" ONLINE POSITIONING SERVICE UTILIZING THE IGS RAPID ORBIT EPHEMERI.
NAD 83 (2011) (EPOCH: 2010.0000)
IGS08 (EPOCH: 2018.03255)
NORMALIZED RMS= 0.367

MEAN NAVD88 (GEOID12B) ELEVATION=1333.924'

LEGEND:

- EXISTING ASPHALT
- EXISTING CONCRETE
- EXISTING GRAVEL
- FENCE
- DECIDUOUS TREE
- CONIFEROUS TREE

NORTH

GRAPHIC SCALE

20 0 10 20 40 80

SCALE: 1" = 20'

Terra Calc
Land Surveying INC.
1615 NE Miller St.
McMinnville, OR 97128
(503) 857-0935
www.Terra-calc.com

REGISTERED PROFESSIONAL LAND SURVEYOR
OREGON JANUARY 11, 2005 DARREN S. HARR 56,181
RENEWAL DATE: 6-30-19

JOHNSON RESIDENCE
TOPOGRAPHIC SURVEY
LOCATED IN THE NORTH 1/2 OF SECTION 10, T. 2 N., R. 2 W., W.M.
MULTNOMAH COUNTY, OREGON

FOR: RPH INVESTMENT GROUP I LIMITED PARTNERSHIP 643 UNION STREET, SUITE 200, SALEM, OREGON 97301

REVISIONS
REV.: DESCRIPTION:

DATE	1/15/18
DRAWN	DSH
SURVEYOR	DSH
CHECKED	DSH
JOB NO.	MRP001
DRAWING NAME	TOPO
SHEET NO.	1 OF 1