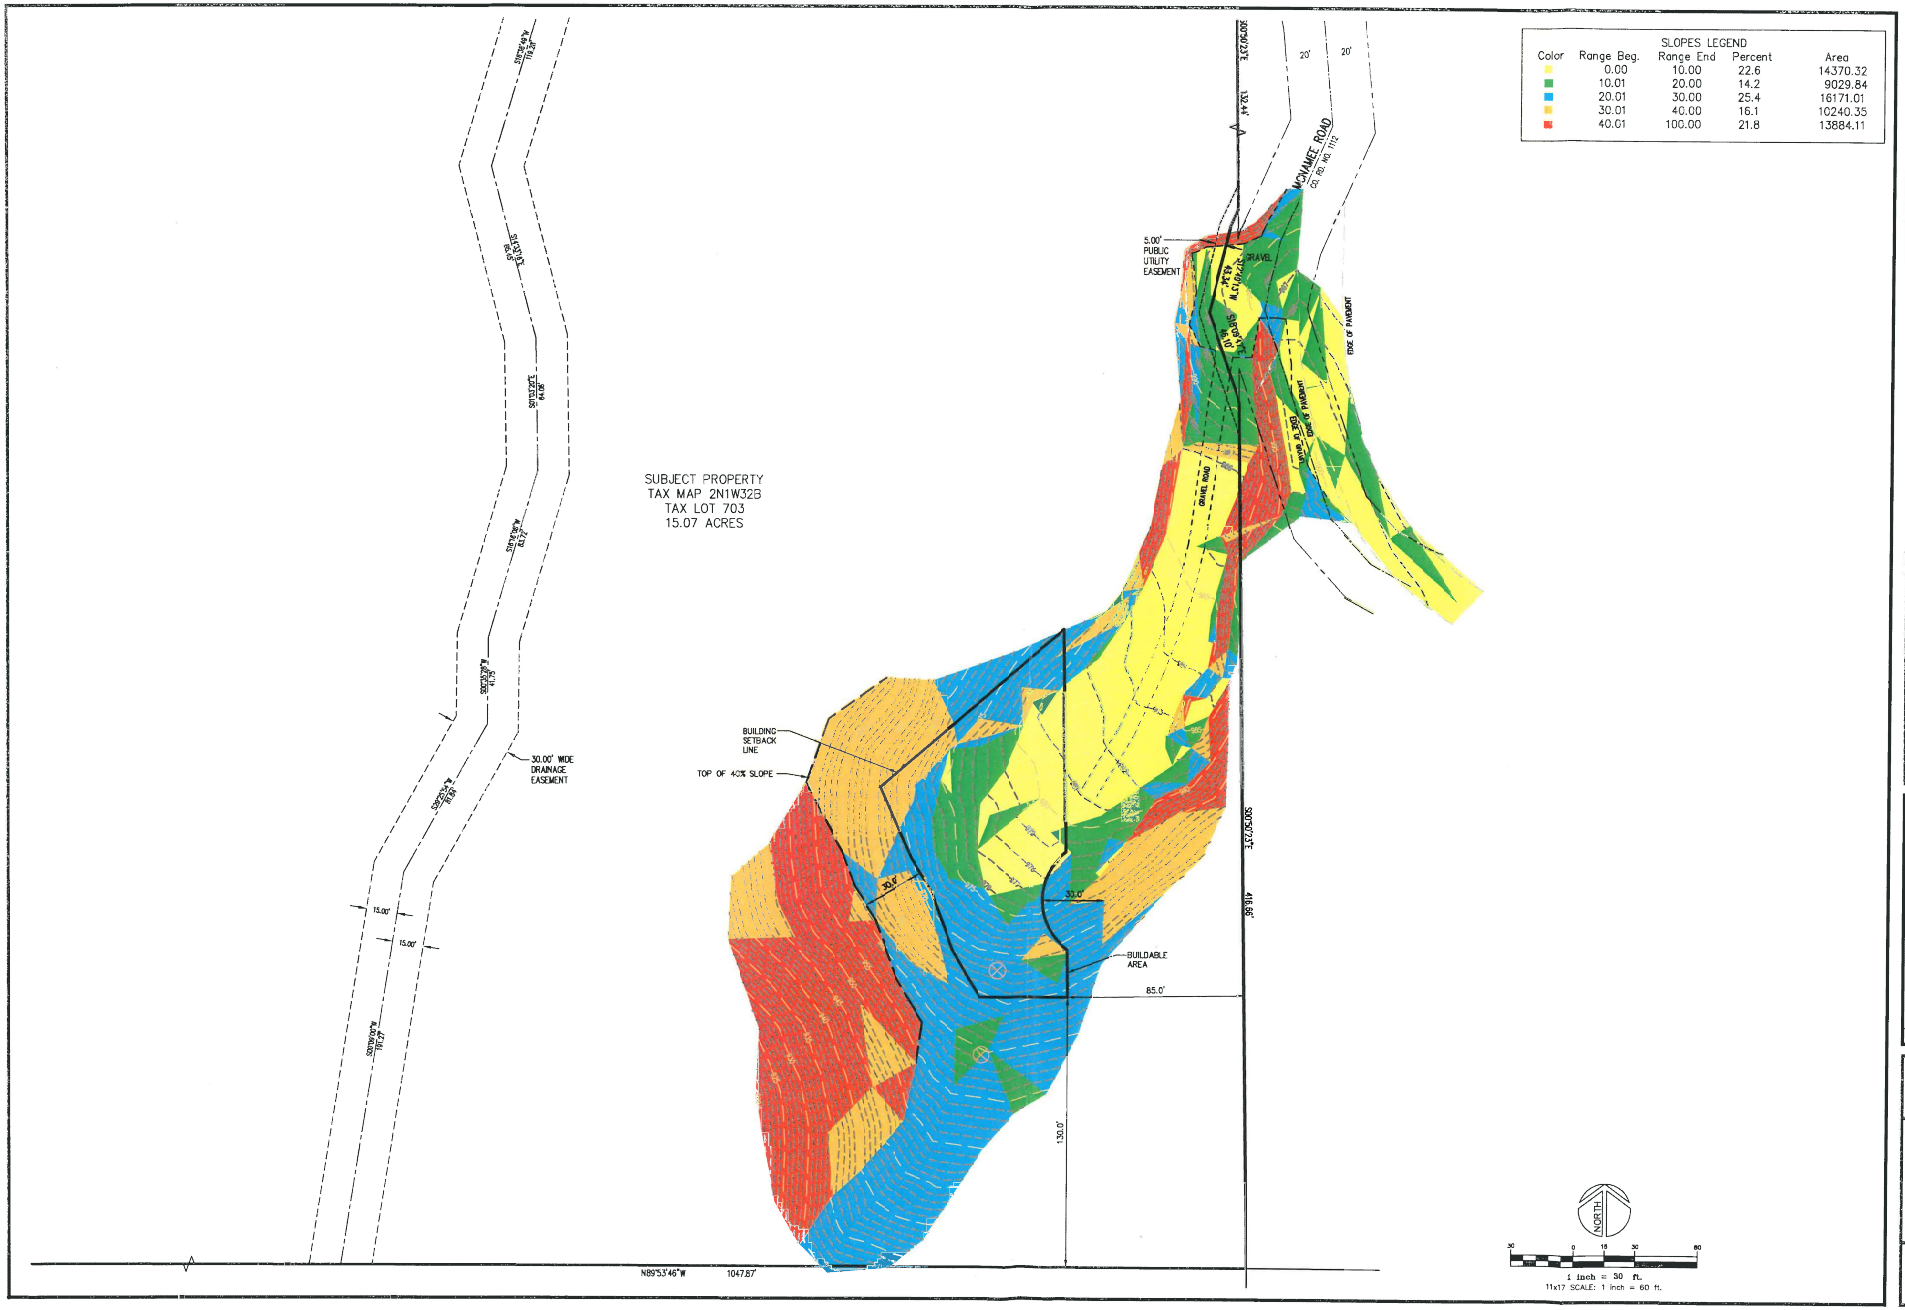

ENGINEERS
Engineering & Planning
3429 NE John Olsen Avenue
Hillsboro, OR 97124
503 601 4402 - fax
503 601 4401

FOR: DIETER WAIBLINGER
609 NE 84TH CIRCLE
VANCOUVER, WA 98665
503-730-6453
SITE: TAX MAP 2N1W32B
TAX LOT 703
MULTNOMAH COUNTY, OREGON

WAIBLINGER M49 RENEWAL
N0612
SLOPE ANALYSIS

	REVISION	BY	DATE
1			
2			
3			
4			
5			
6			
7			

DESIGNED
DRAWN
REVIEWED
SUBMITTAL

SLPE 4 of 7

ChrisB, Plotted: Dec 04, 2019 - 3:29pm, P:\N0612\dwg\Plan\Ph1\N0612-04-SLPE.dwg

Ex. A.7